


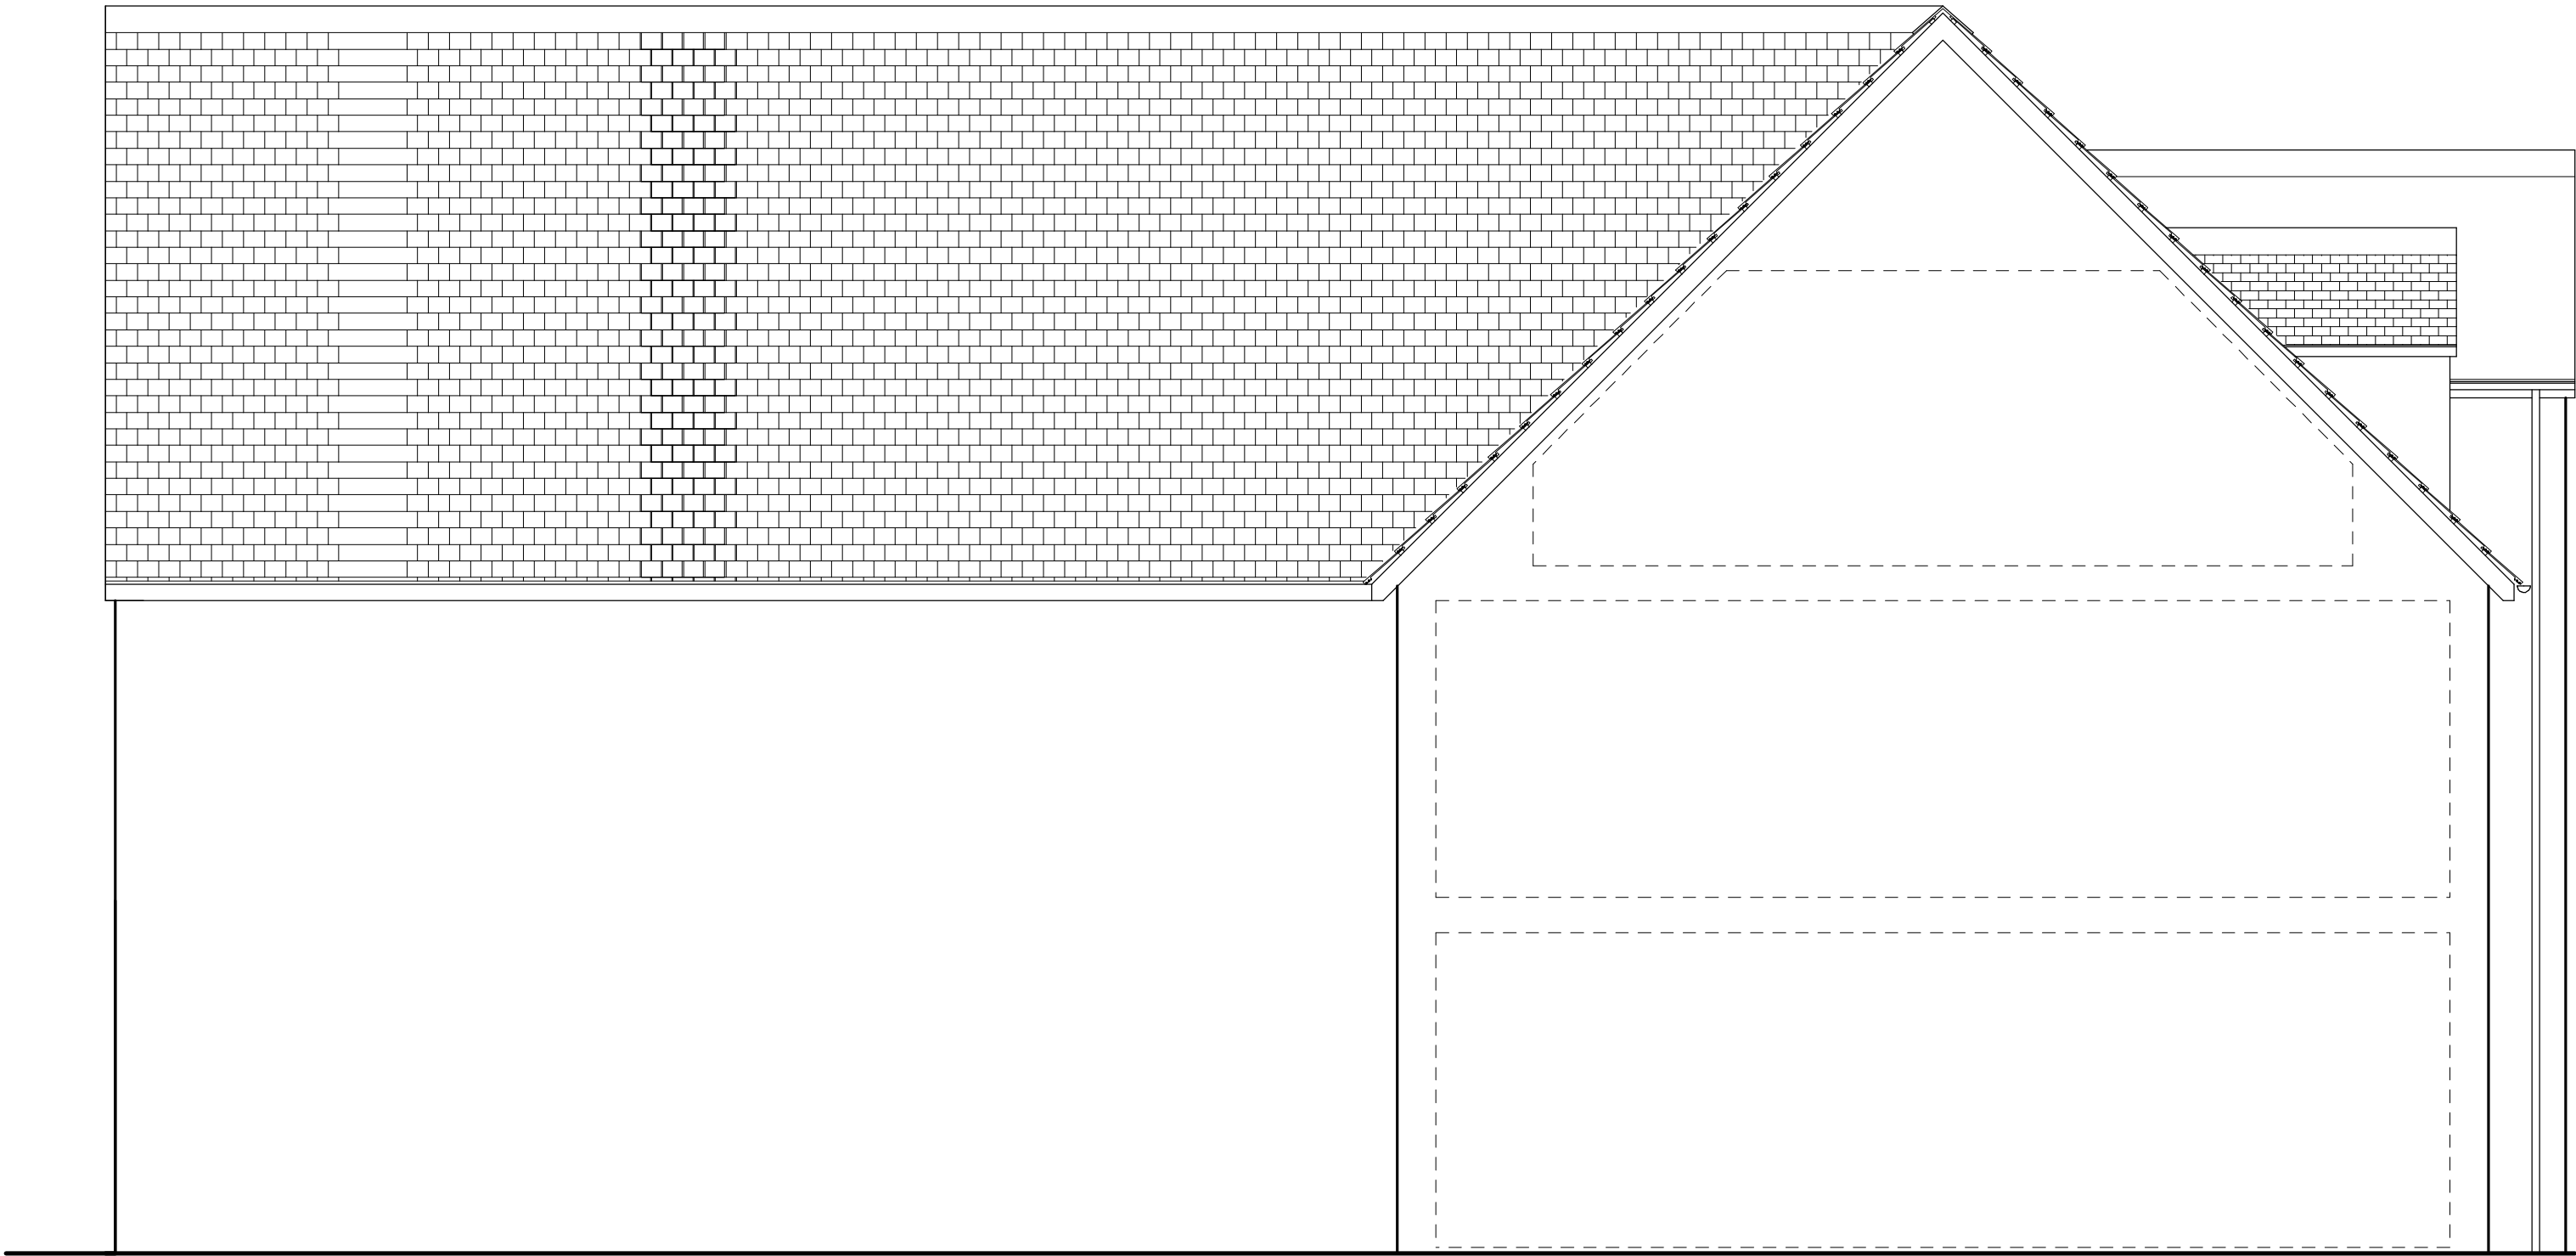

South Elevation

1:50



West Elevation

1:50



Rev B July 2018 Fire Escape amends
Rev A June 2018 Planning amends

Giles Bennett Design

Primrose Cottage
Ockwells Road
Cox Green
Maidenhead
Berks. SL6 3AD

Tel/Fax: 01628 788898

Client
Mr. S. Chowdhury

Job Title
3 - 5 Lagos Street
Swindon
Wilts. SN1 2BU

Drawing Title
Proposed Retail Outlet
Elevations I

Scale
As Shown on A1 Sheet
Date
March 2018
Drawn by
G. T. Bennett MRICS

Drg. No.
GTB-846-4 B