


North Elevation

1:50

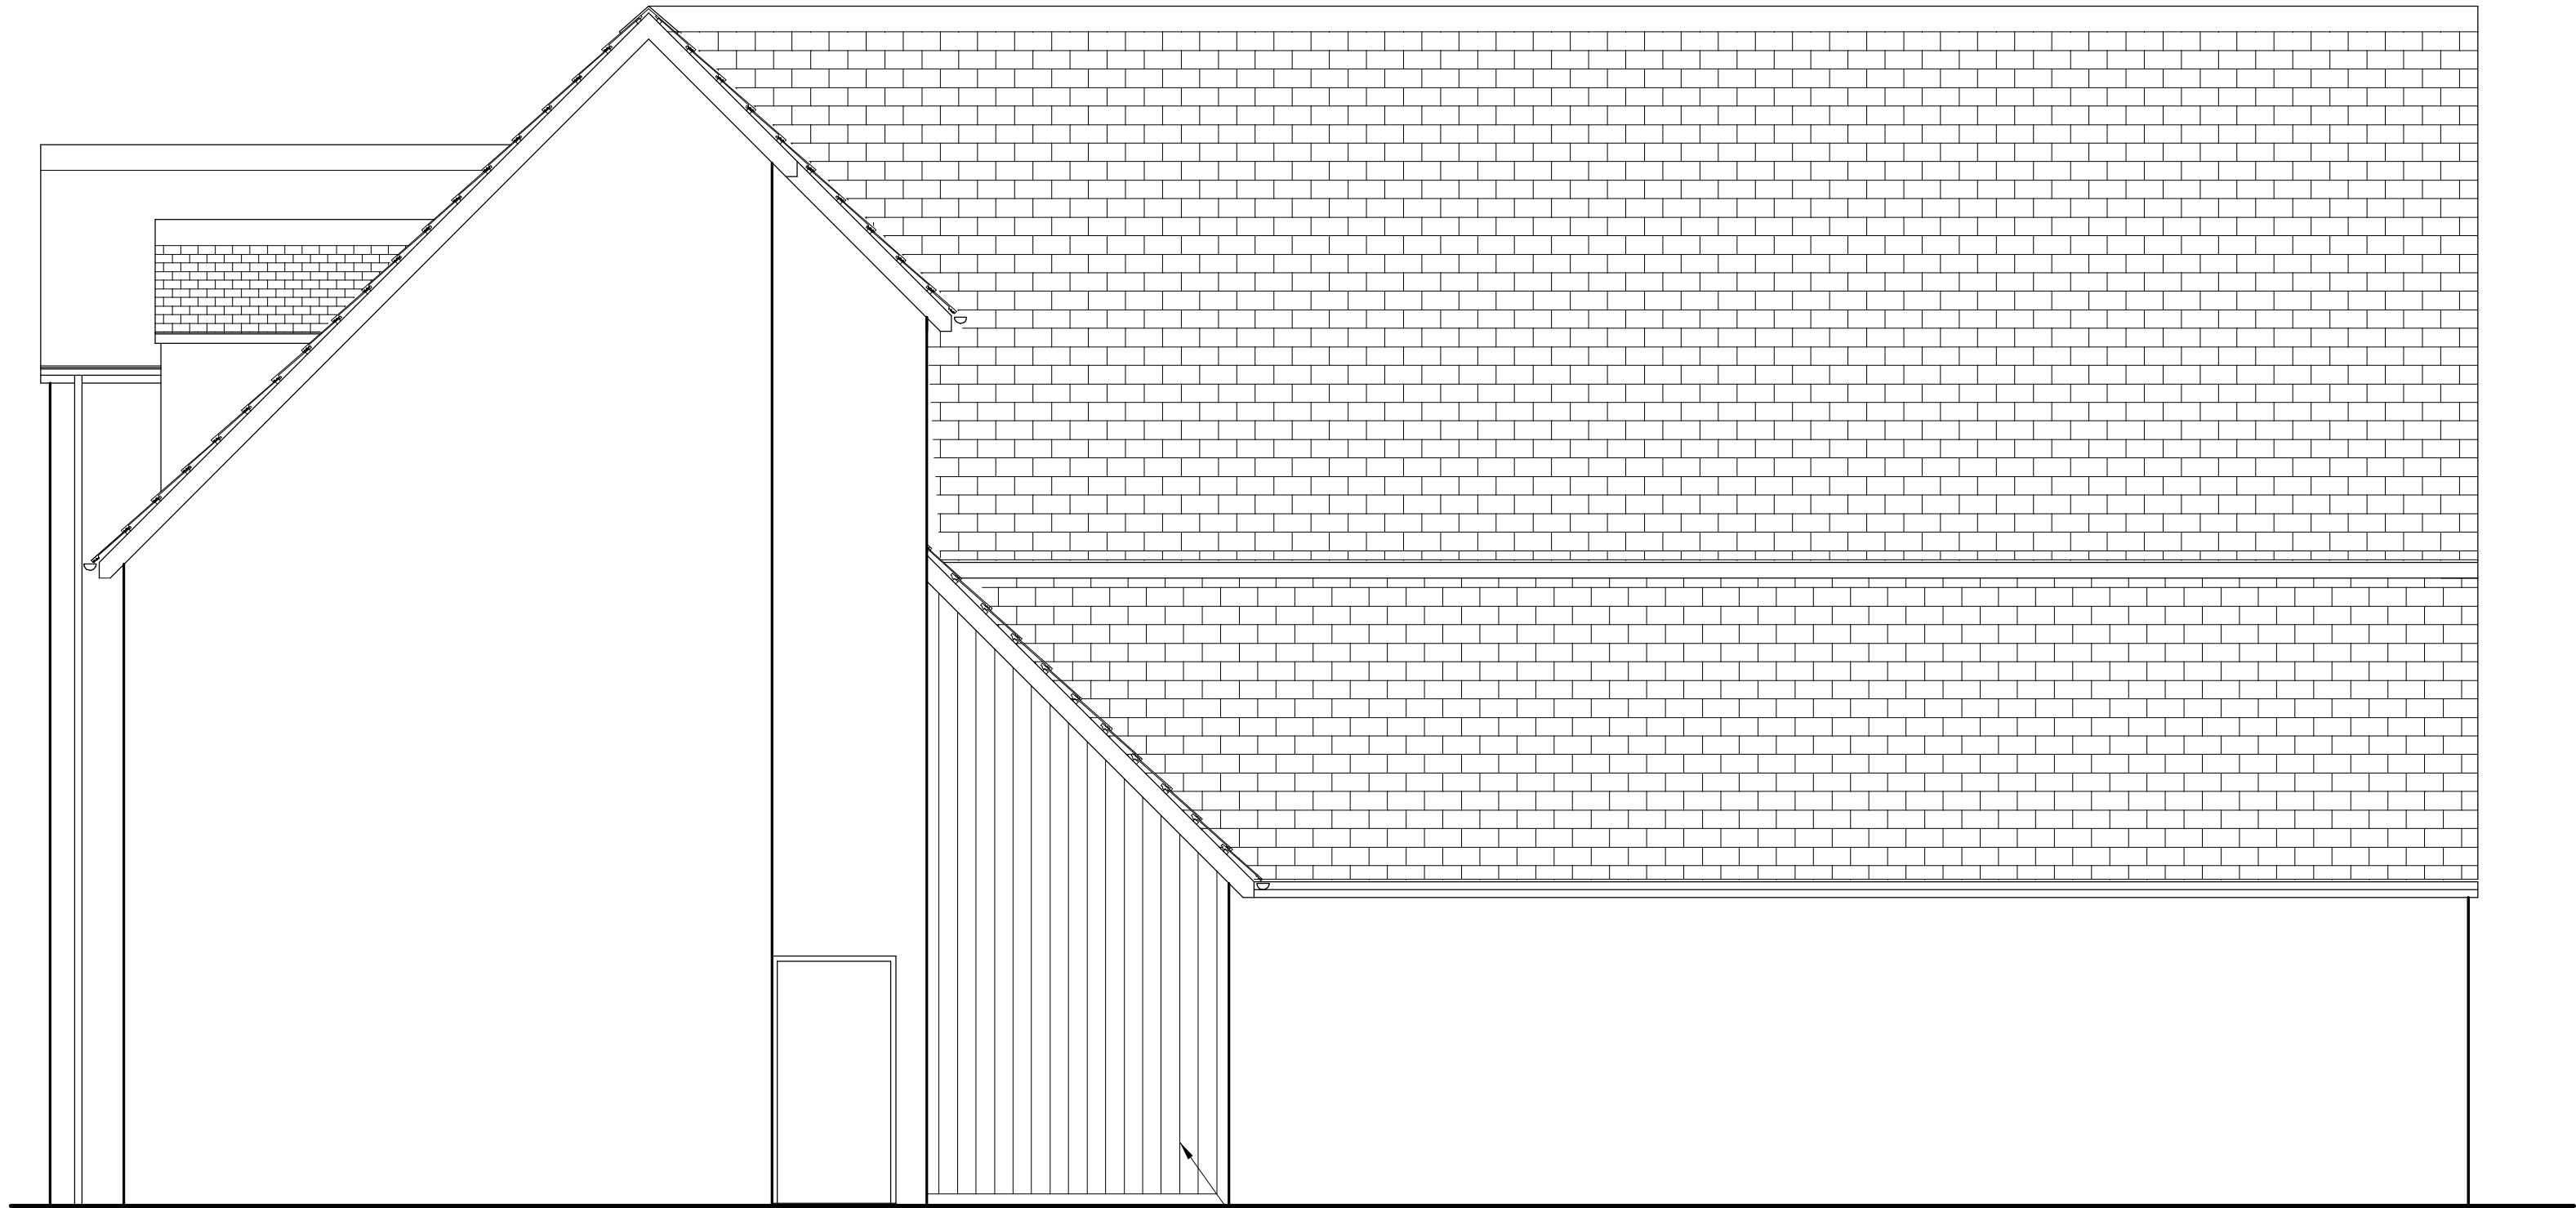

East Elevation

1:50



Rev B July 2018 Fire Escape Amends
Rev A June 2018 Planning amends

Giles Bennett Design

Primrose Cottage
Ockwells Road
Cox Green
Maidenhead
Berks. SL6 3AD

Tel/Fax: 01628 788898

Client

Mr. S. Chowdhury

Job Title

3 - 5 Lagos Street

Swindon

Wilts. SN1 2BU

Drawing Title

Proposed Retail Outlet

Elevations 2

Scale
As Shown on A1 Sheet

Date
March 2018

Drawn by
G. T. Bennett MRICS

Drg. No.

GTB-846-5

B