






MATERIALS KEY

-  Buff Brick
-  Red Brick
-  Red Engineering Brick
-  Grey Roof Tiles
-  Horizontal Timber Effect Boarding
- Physical samples to be supplied to LPA

NOTES

This drawing is the copyright of Quattro Design Architects Ltd and should not be reproduced in whole or in part without written permission. Only figured dimensions to be used for construction. Check all dimensions on site. Any discrepancies are to be reported to the Architect as soon as possible.

REVISIONS

- 05.03.2018 - JW - TB: Drawing Created.




FRONT ELEVATION
Plot 2,3,4,7,9,11 &13



SIDE ELEVATION
Plot 2,3,4,7,9,11 &13



REAR ELEVATION
Plot 2,3,4,7,9,11 &13

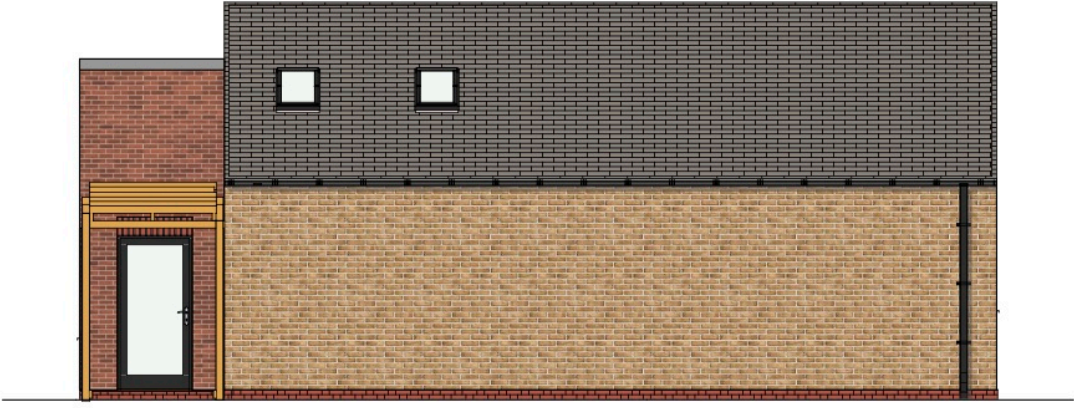

SIDE ELEVATION
Plot 2,3,4,7,9,11 &13

DRAWING TITLE

Proposed Elevations Plot
2,3,4,7,9,11,13

PROJECT

Pilgrim Close, Shaw Village,
Swindon

CLIENT

Swindon Housing Development
Company Ltd

SCALE 1:100@A3

DATE March 2018



DRAWING NO. REV

5552-P-70 -

Matthews Warehouse, High Orchard Street
Gloucester Quays, GL2 5QY T: (01452) 424234

