


NOTES


This drawing is the copyright of Quattro Design Architects Ltd and should not be reproduced in whole or in part without written permission. Only figured dimensions to be used for construction. Check all dimensions on site. Any discrepancies are to be reported to the Architect as soon as possible.

REVISIONS

-: 05.03.2018 - JW - TB: Drawing Created

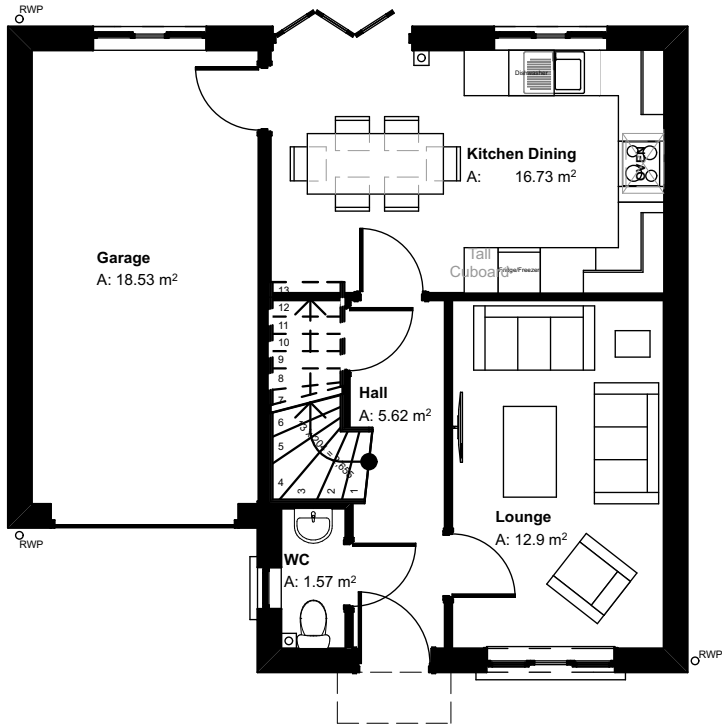

GROUND FLOOR
Plot 1,2,3,4,5 & 6
4B7P @ 119.6 sqm

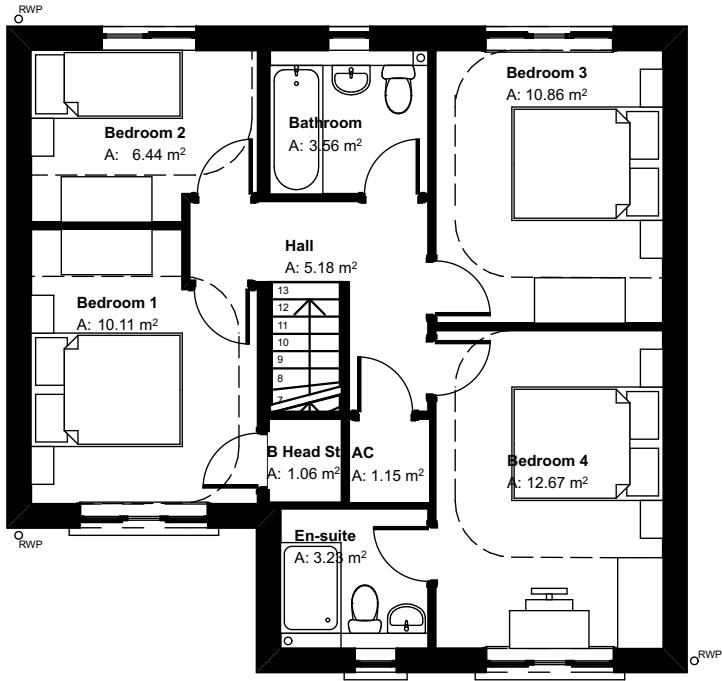

FIRST FLOOR
Plot 1,2,3,4,5 & 6
4B7P @ 119.6 sqm



DRAWING TITLE

Ground and First Floor Plans -
Plots 1-6

PROJECT

Sparcells Drive, Swindon

CLIENT

Swindon Housing Development
Company Ltd.

SCALE 1:100@A3

DATE March 2018



DRAWING NO. REV

5551-P-20 -