






Front Elevation

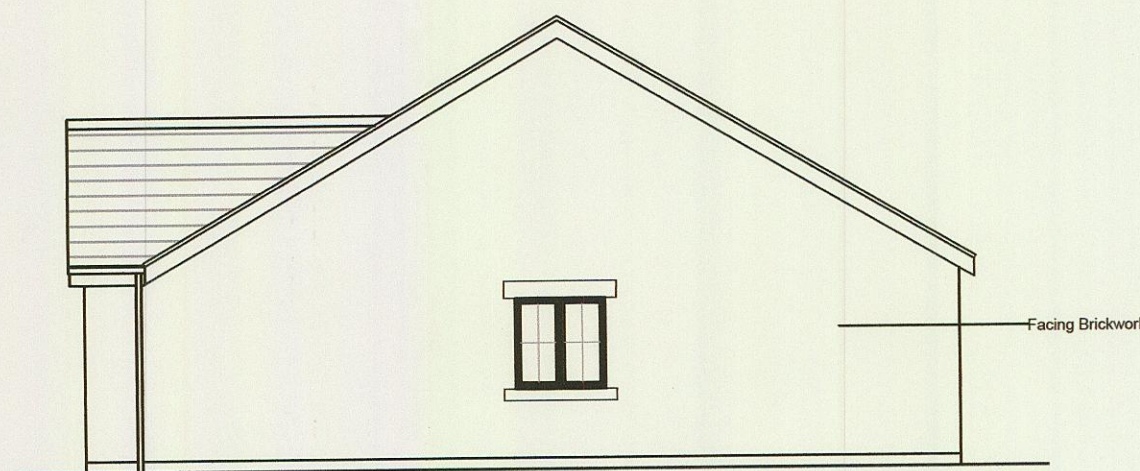


Side Elevation

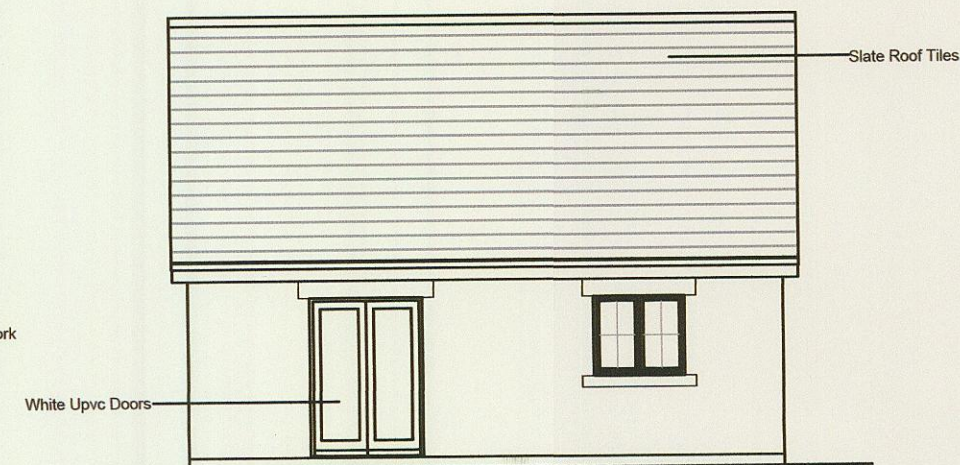



Rear Elevation

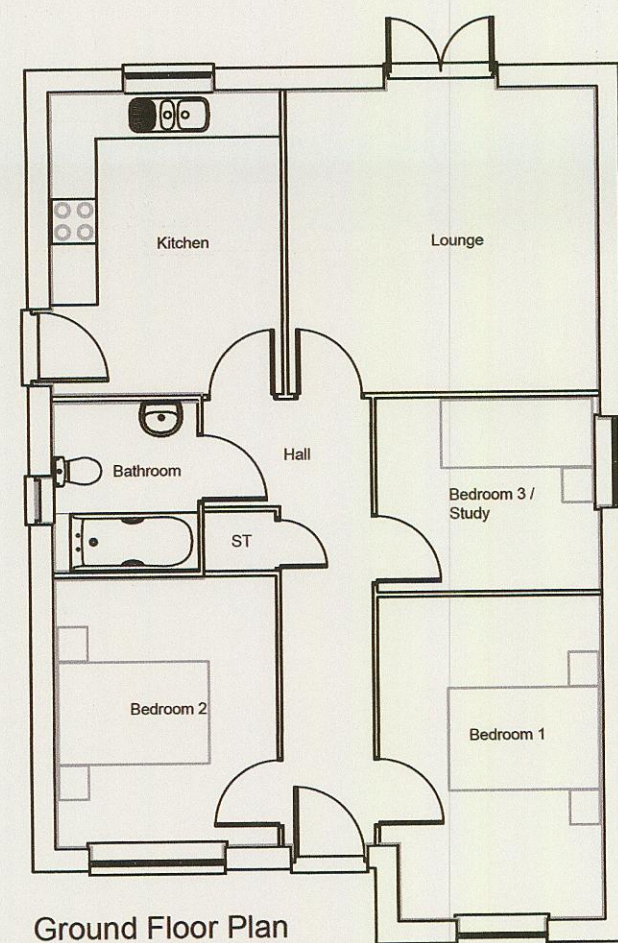

Ground Floor Plan

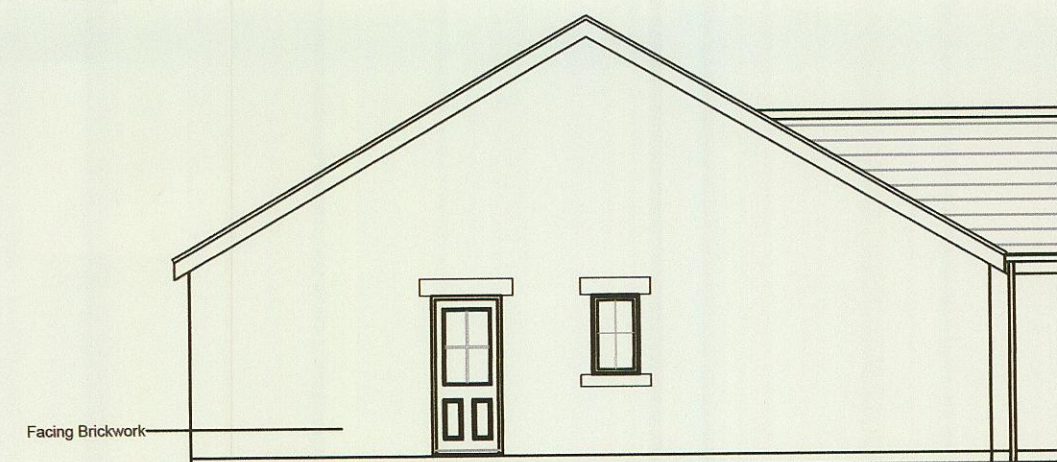

Side Elevation

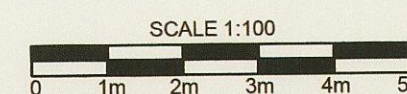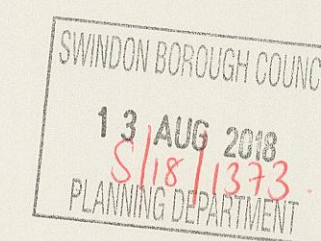

Rev	Date	Description

All drawings are copyright
 Report all discrepancies to project administrator
 Do not scale drawing for construction purposes
 All dimensions to be checked on site

Project Title
**77 & 78 St Phillips Road
 Stratton St Margaret
 Swindon**

Client
Mr L. Thrush

Ian Sullivan Architecture Ltd
 101 Victoria Road, Swindon, Wiltshire SN1 3BD.
 Tel/Fax: 01753 612663 - E-mail: ian.sullivan@btconnect.com

Drawing Title
PROPOSED BUNGALOW 1 (3 BED)

Job No 2305	Drawing No 152	Rev -
Client Mr L. Thrush	Scale 1 : 100 @ A2	Drawn CE
Check ISA	Date June '18	