



- A PROFILED METAL CLADDING
- B BRICKWORK
- C LOUVRES
- D METAL PANELS
- E DOUBLE GLAZED CURTAIN WALL
- F RETRACTABLE AWNING

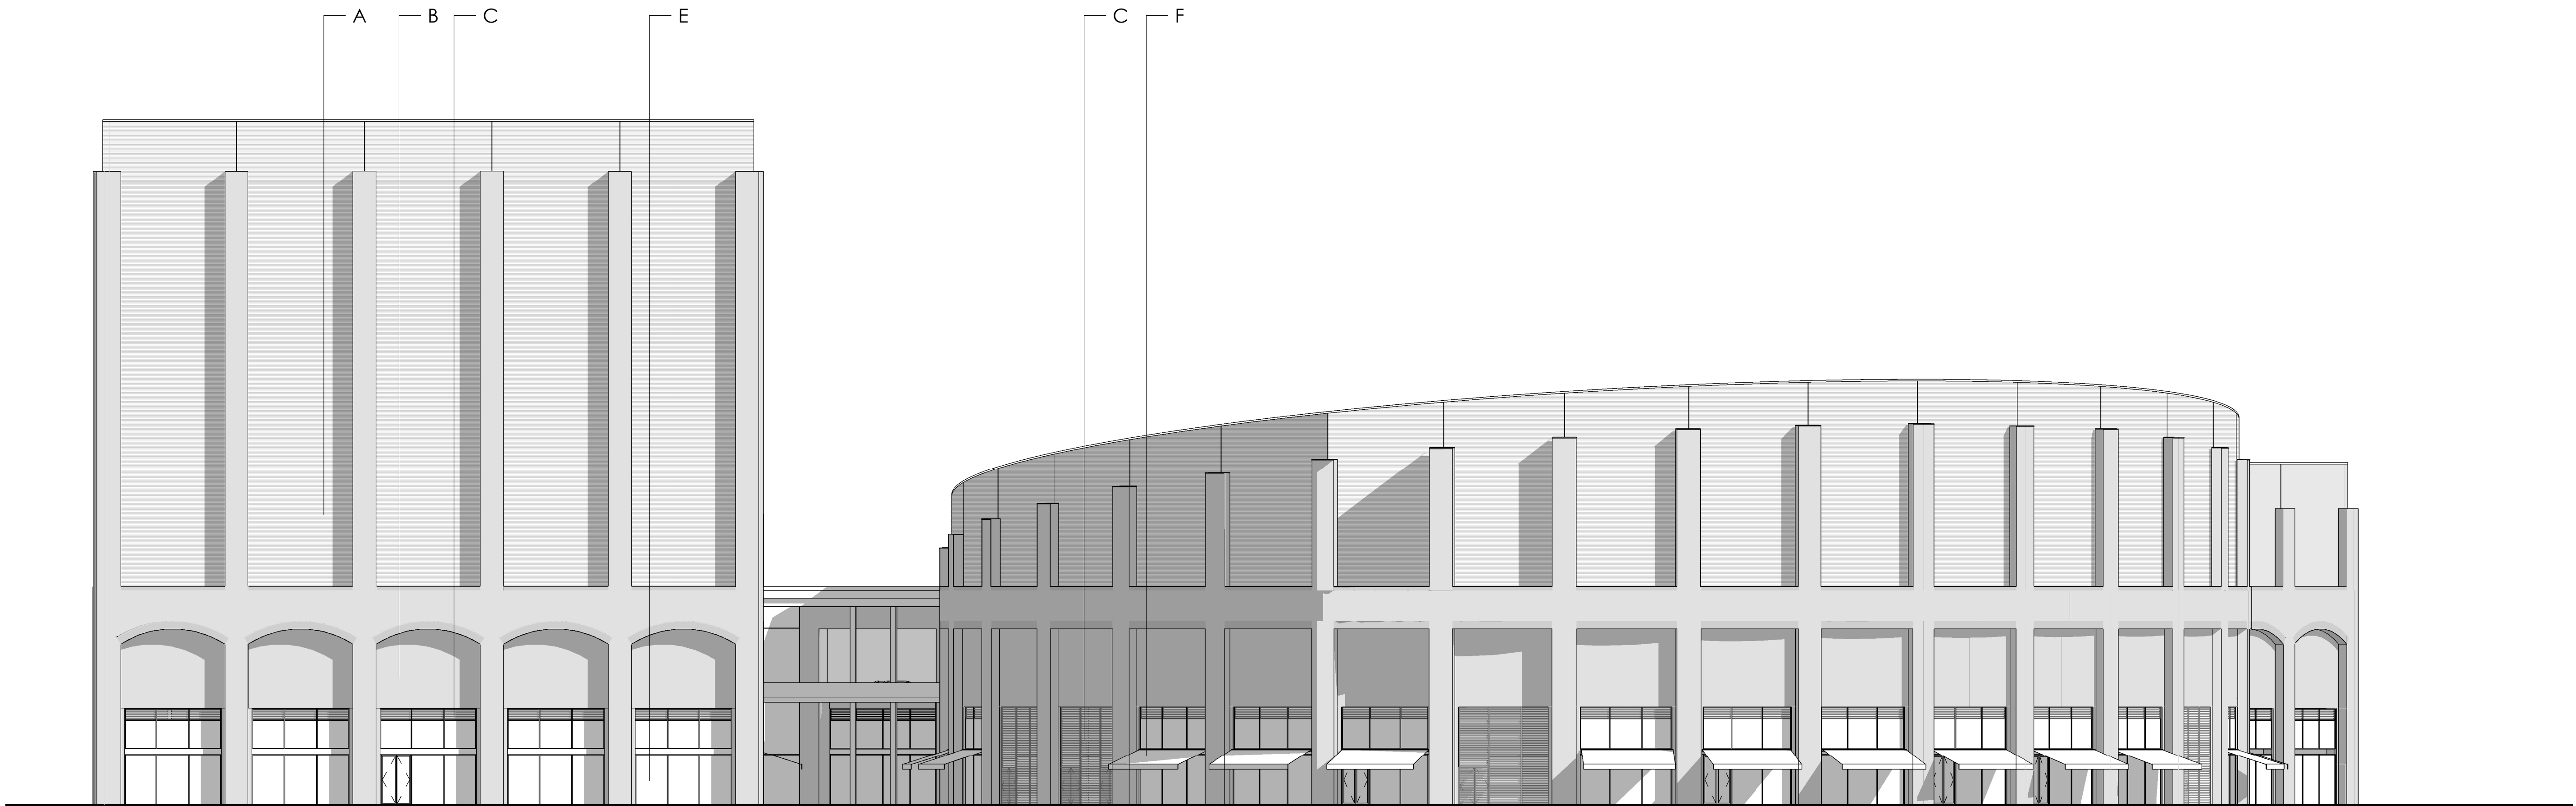

SOUTH EAST ELEVATION

1:200

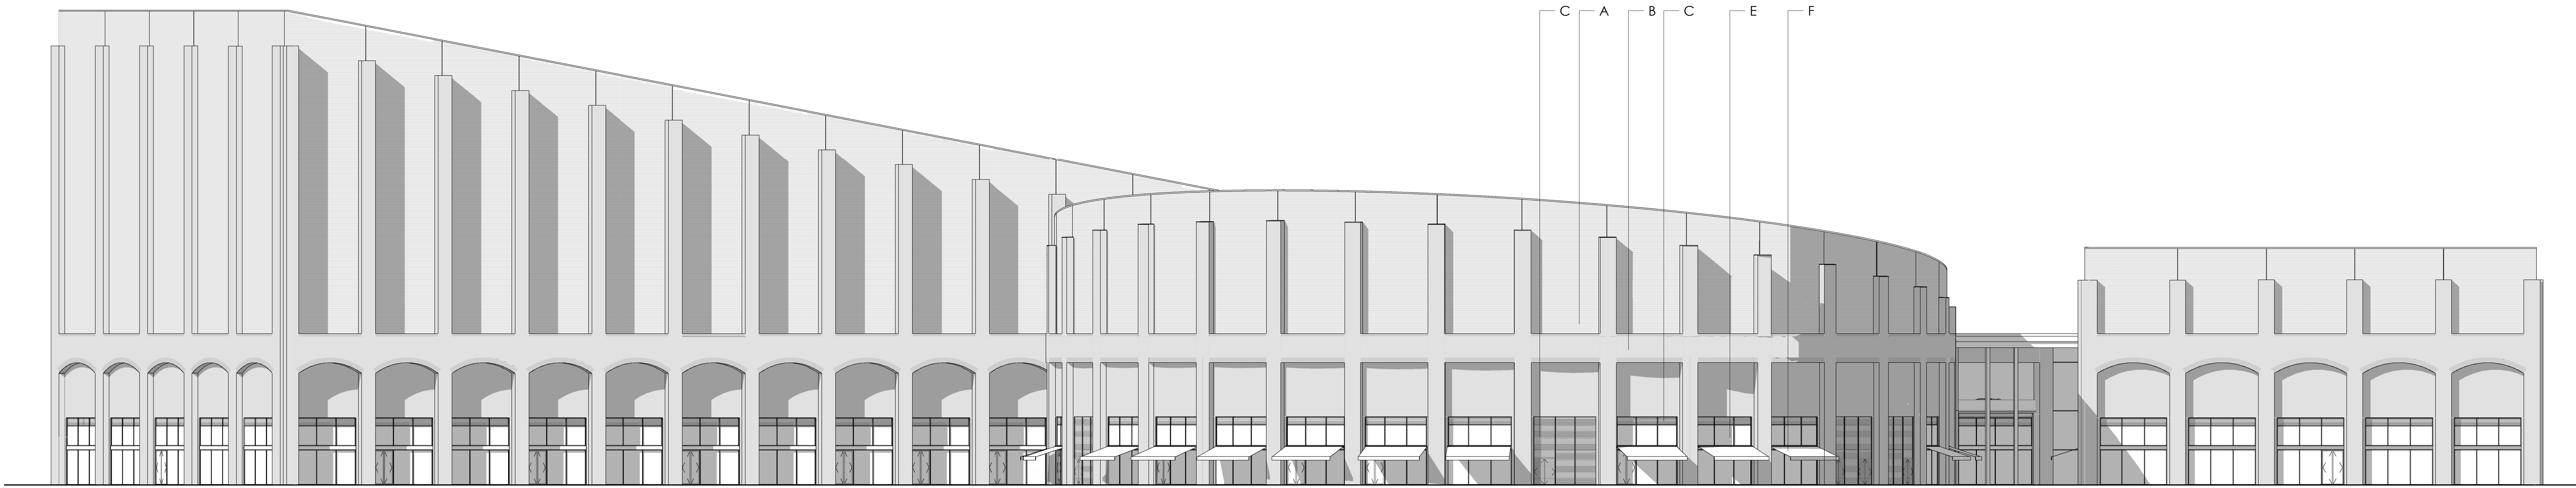

EAST ELEVATION

1:200



Do not scale from this drawing except using scale bar
Do not derive dimensions from digital media

Rev	Date	Revision Notes	Drawn By	Checked By	Rev	Date	Revision Notes
												Drawing Status: PLANNING		Stability: 		Drawing No: FBA-00-XX-DR-A-00_10-51		Rev: 				
												Job Title: NORTH STAR SWINDON		Job No: 3462		<div>© Drawing & Design Copyright of: FAULKNERBROWNS ARCHITECTS <div>Faulkner Browns LLP 50000 House Northampton Way Kettering NN16 9JW Tel: 01533 610100 Fax: 01533 610101</div></div>						
												Drawing Title: SOUTH EAST AND EAST ELEVATIONS										
Date: 30/01/2018		Scale: 1:200		Drawn By: RB		Checked By: AW																