



WEST ELEVATION

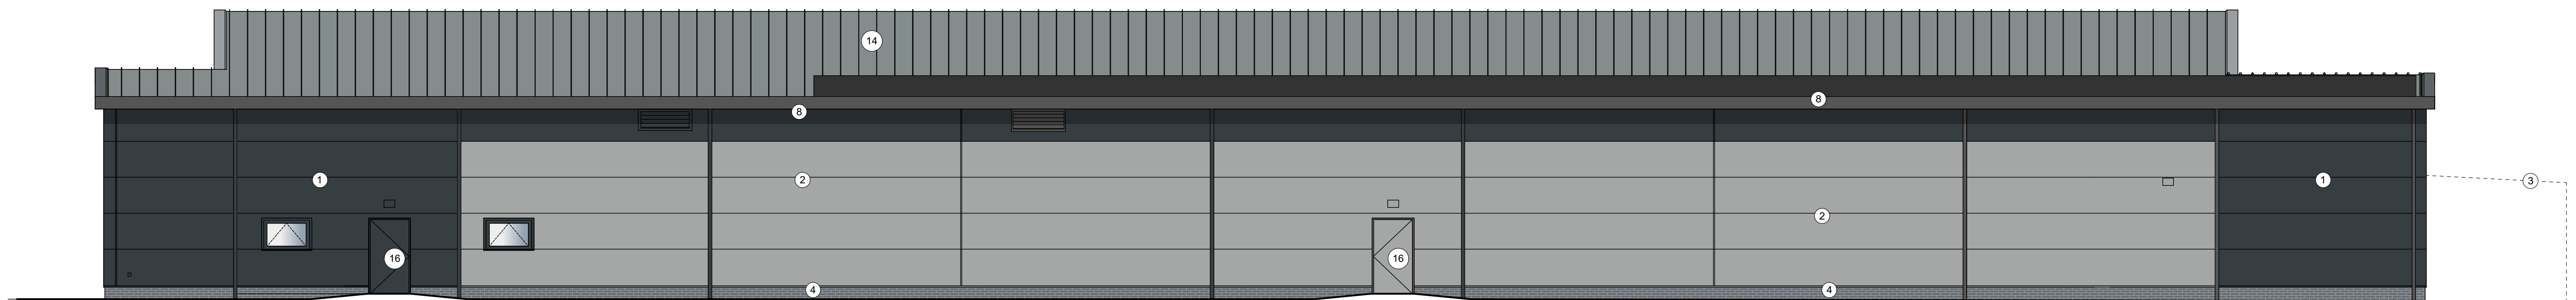

EAST ELEVATION



SOUTH ELEVATION

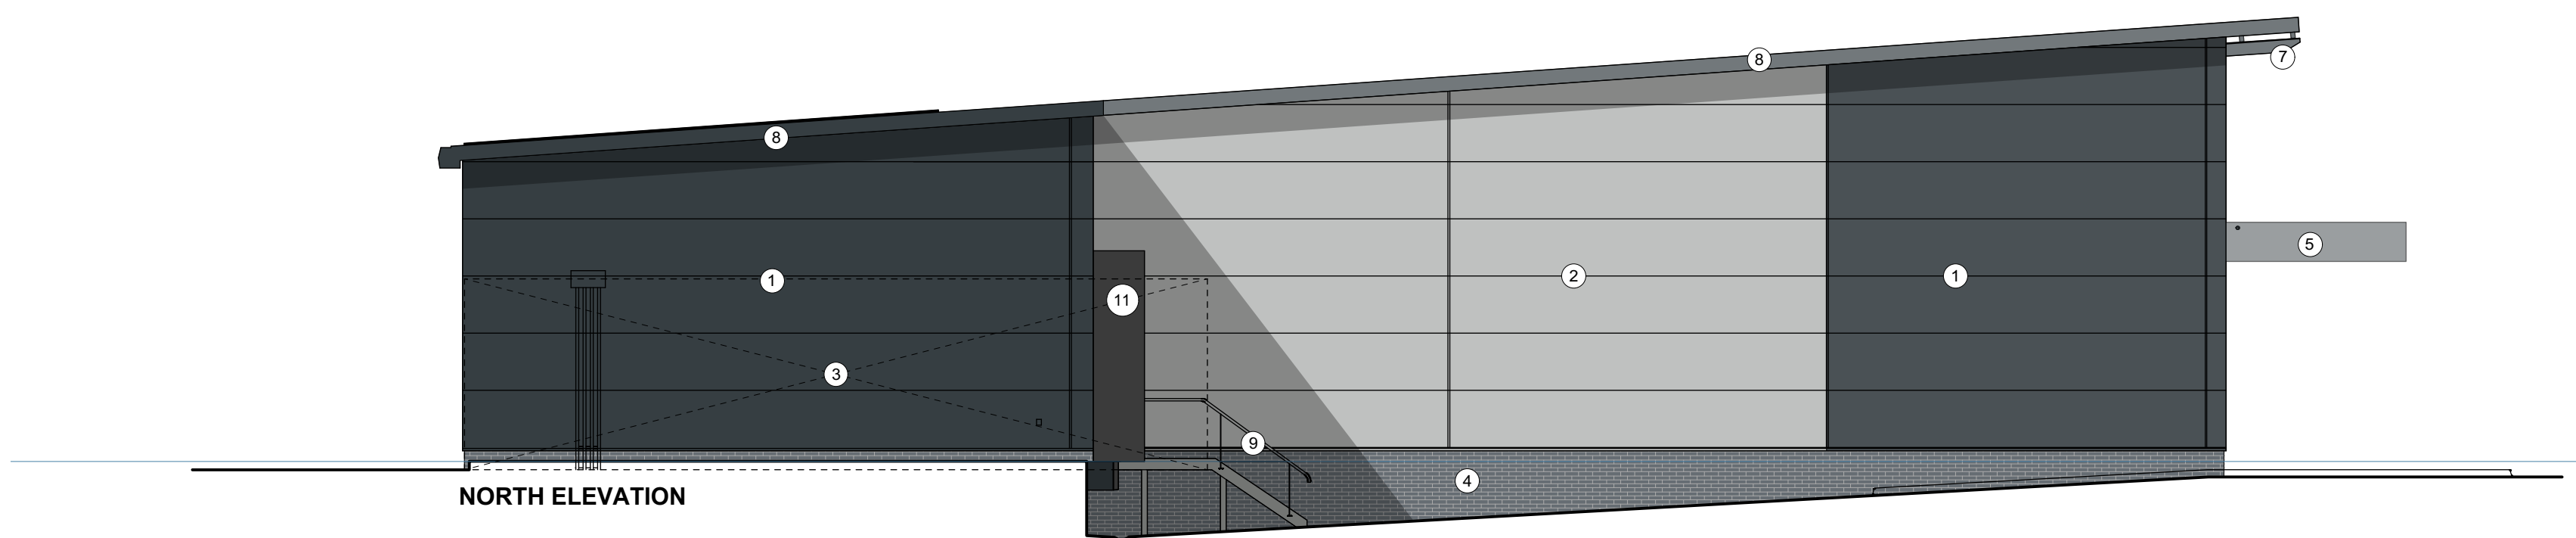

NORTH ELEVATION

Notes

1. Kingspan KS1000MR anthracite grey cladding RAL 7016
2. Kingspan KS1000MR metallic silver cladding RAL 9006
3. Galvanised mesh enclosure to refrigeration plant equipment with a lockable door
4. Brick plinth and low level walls to external ramps. Blockleys Brick Ltd 'Charcoal' with tarmac Y14 (Black) coloured mortar.
5. Canopy fascia, 3mm thick Aluminium panels with polyester powder coated finish, colour Anthracite RAL 7016.
6. Entrance - Polyester powder coated aluminium (RAL 7016 anthracite).
7. All exposed steelwork to be painted Steelguard Z44 finish coat to be gloss finish RAL 7016.
8. Fascia. Powder coated aluminium to BS6496, colour anthracite grey RAL 7016.
9. Handrails - galvanised tubular steel
10. Wall mounted internally illuminated logo sign - subject to separate advertisement consent application
11. Sectional overhead door - pvf coated steel (RAL 7016).
12. Aldi poster frame RAL 7016 anthracite grey - subject to separate advertisement consent application
13. Window - High level fixed lights. Frame colour RAL 7016.
14. Roof: Kingspan KS1000RW 80mm thick trapezoidal composite roof panels on purlins. All to anthracite grey RAL 7016.
15. Shopfronts - polyester powder coated aluminium (RAL 7016).
16. Steel escape doors - polyester powder coated colour grey (RAL 7016 & RAL 9006) (frame colour RAL 7016 & RAL 9006).
17. Trolley bay rails - satin finish stainless steel.
18. Vinyl Aldi logo sign applied to glazing - subject to separate advertisement consent application
19. Cycle Hoops: satin finish stainless steel.

0 10 15 20 25 30 M  
Scale 1:100 @A1



Kendall Kingscott

Chartered Architects  
Chartered Building Surveyors  
Interior Designers  
CDM Services

Glentworth Court, Lime Kiln Close  
Stoke Gifford, Bristol BS34 8SR  
+44 (0)117 931 2062  
www.kendallkingscott.co.uk

Project  
Highworth  
Client  
Aldi Stores Ltd.  
Scale  
1:100  
Paper Size  
A1  
Filename  
as Drawing  
© Copyright  
Do not scale this drawing

Rev Date By Ap Note

Drawing Title  
Proposed Elevations

Project Number  
Drawing Number - Revision

140190 P(1)06

Date  
10/4/17  
Drawn  
AS  
Checked  
MW  
Status  
PLANNING  
Check all dimensions and levels on site

Only to be used on the site for which designed. The electronic transmission of design information contained in this drawing is carried out entirely at the User's risk and Kendall Kingscott Ltd. will have no liability for any errors or inaccuracies arising therefrom. The production of amended or updated information from the said design information by the User is entirely the responsibility of the User and Kendall Kingscott Ltd. shall have no responsibility in respect thereof.