




Ground Floor

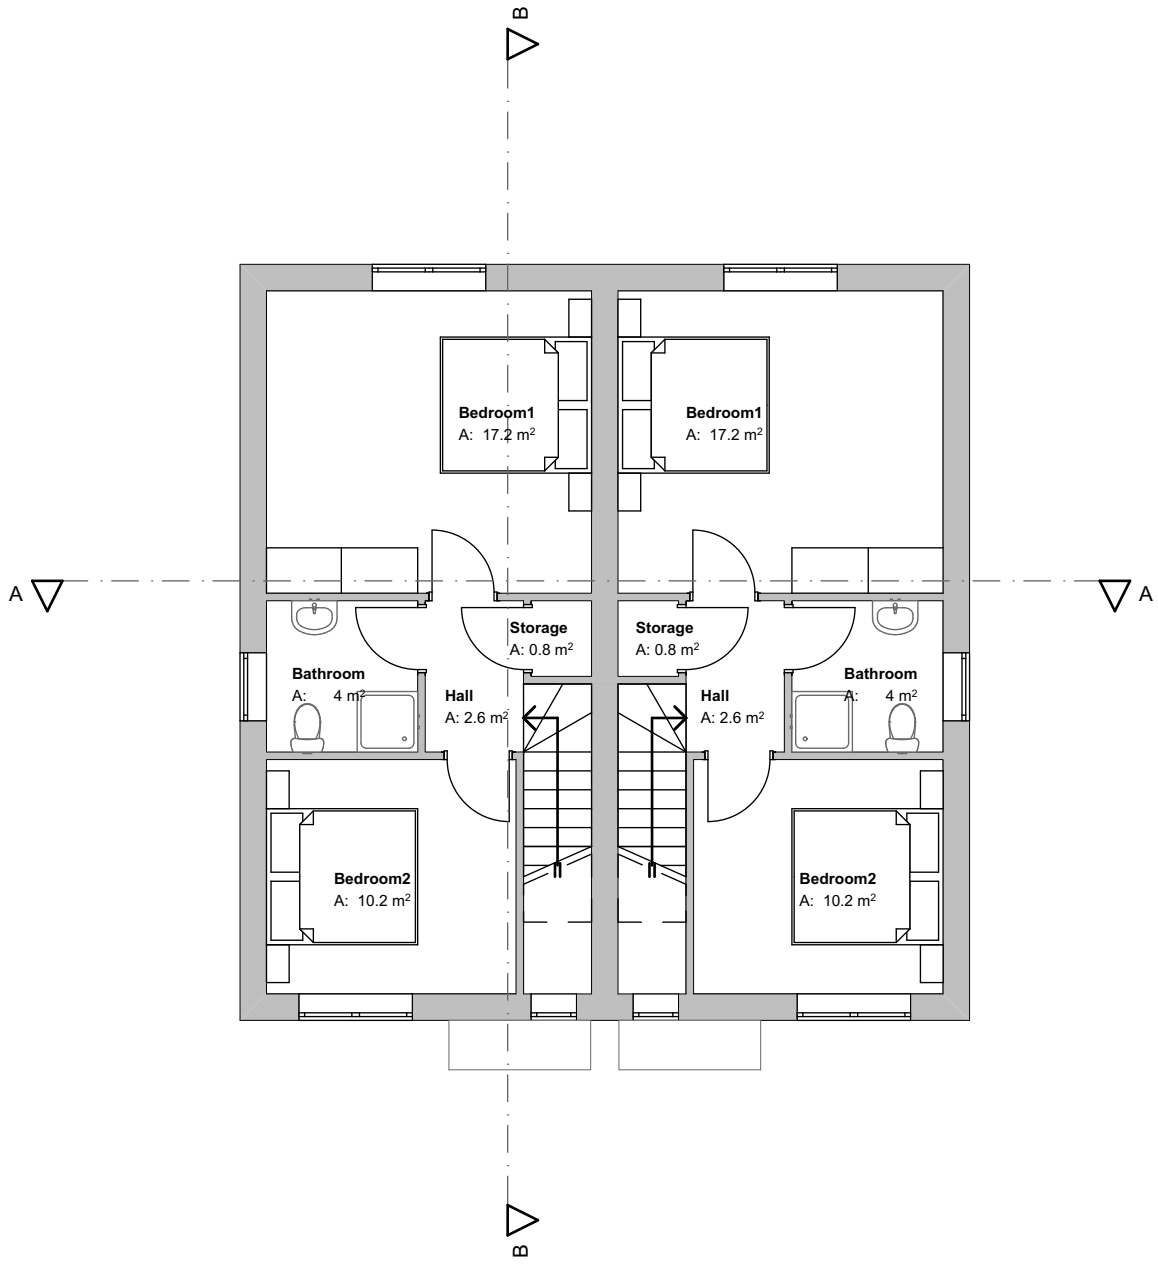

First Floor

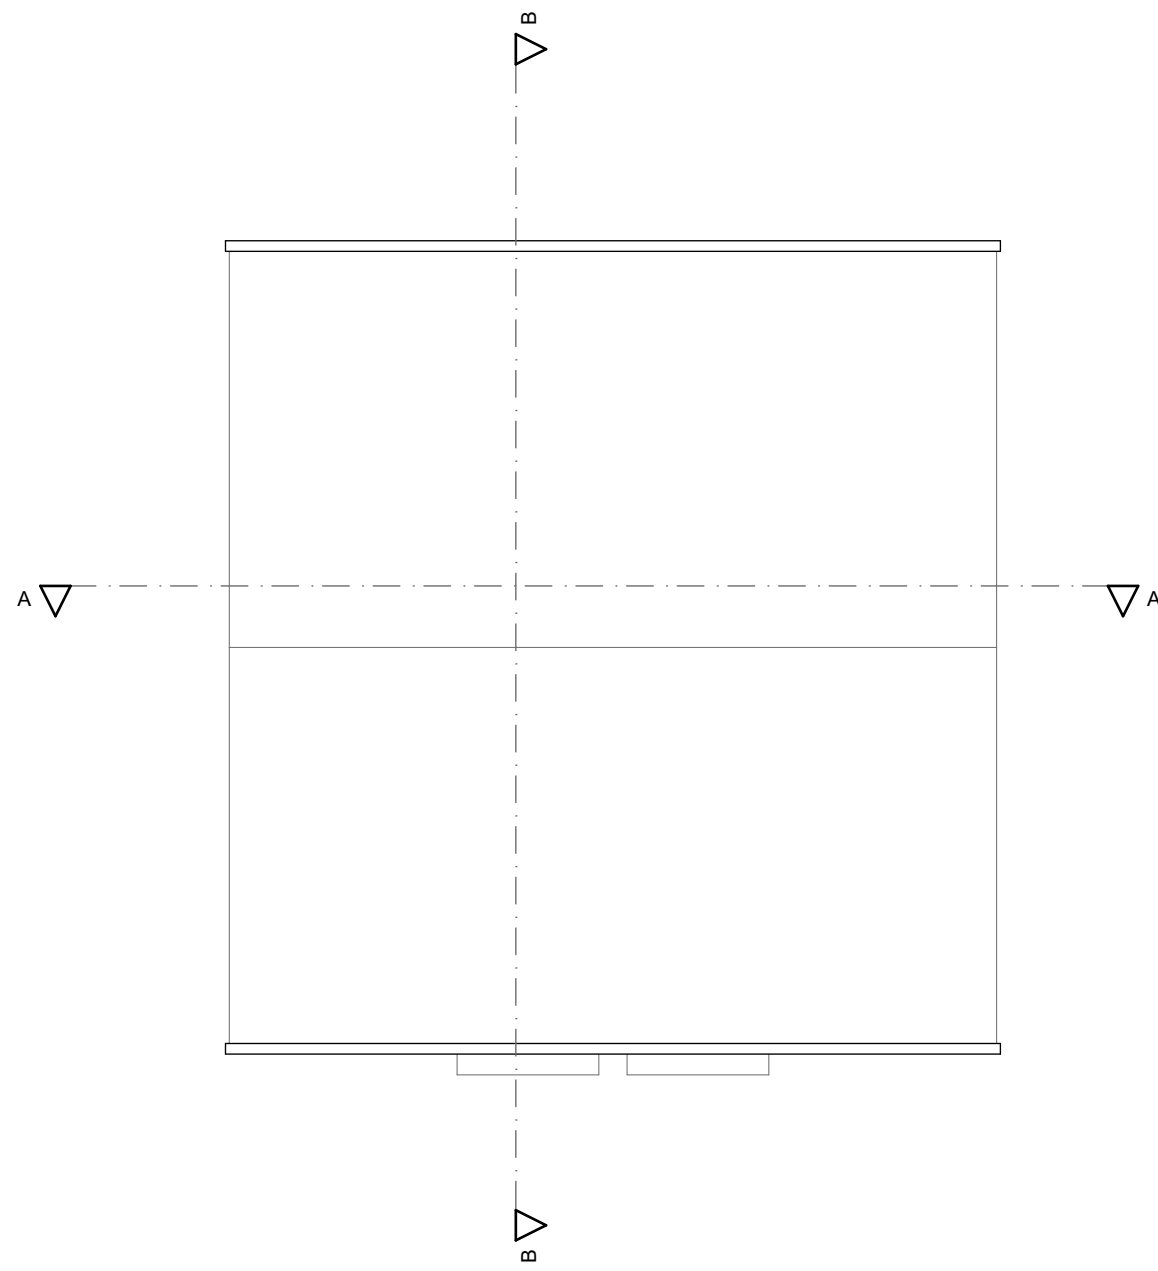

Roof Plan

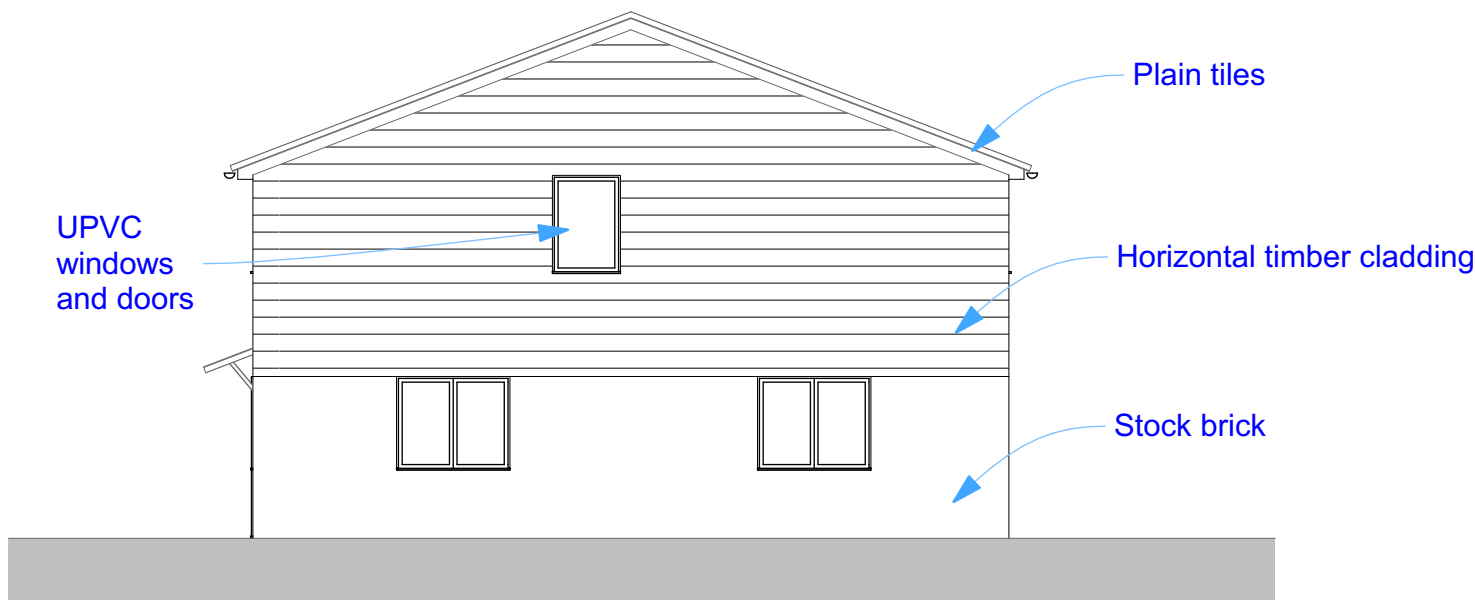


Flank Elevation

1:100



Rear Elevation

1:100

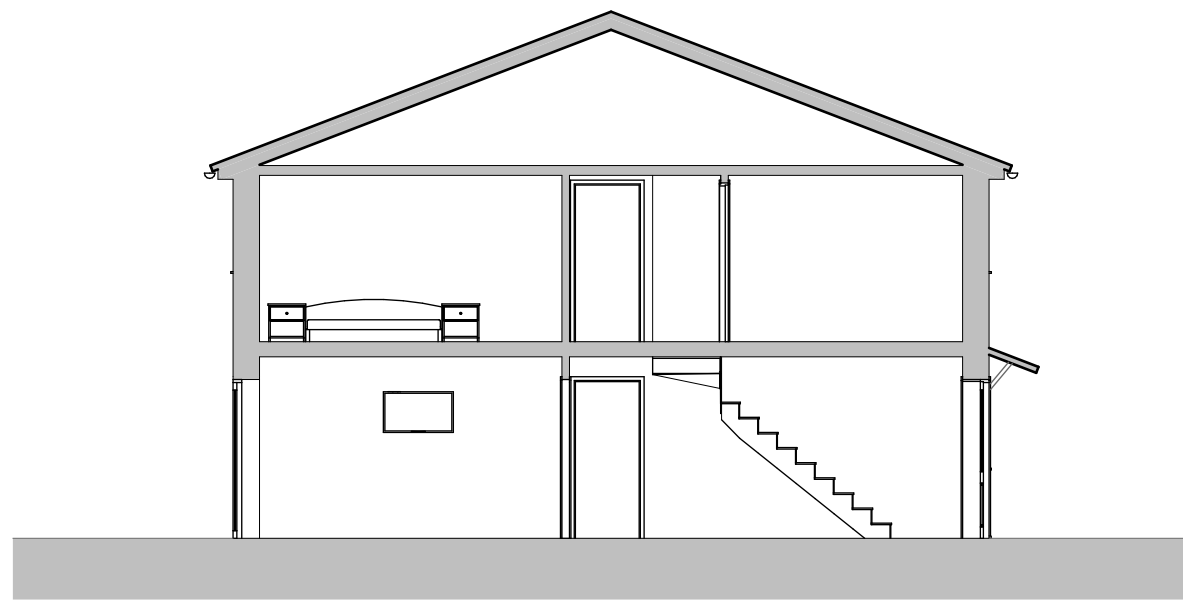


Section B-B



Front Elevation

1:100

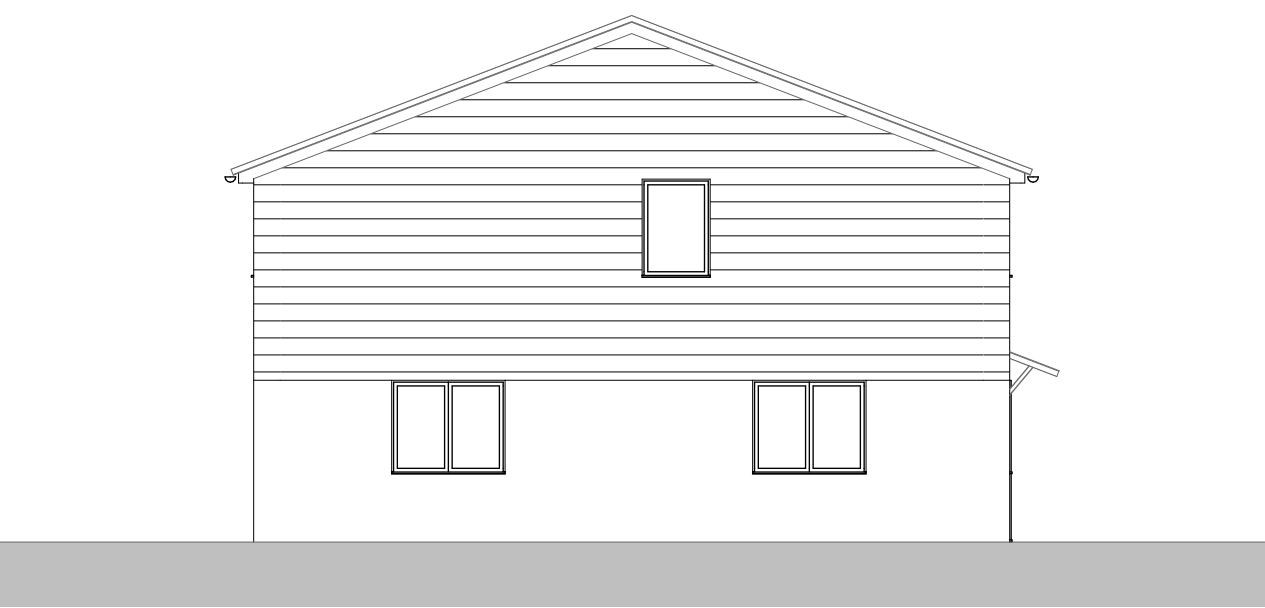

Flank Elevation

1:100




Section A-A

Notes

Do not scale off this drawing except for planning purposes
Check all dimensions on site before any work commences
All goods, materials and workmanship must conform to current building regulations, british standards and codes of practice.
Copyright of this drawing is to be retained by Ecotecture Ltd and must not be reproduced without written consent from the practice.

Drawing to be printed A1

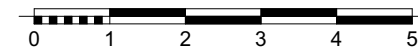

Scale Bar

2 Bedroom 4 Person House
80m2 (861 sqft)

RevID	Issued By	Issue Date	Layout Comment

ecotecture
ecological design

01444 416745 info@ecotecture.co.uk
www.ecotecture.co.uk

31 Sussex Road Haywards Heath
West Sussex RH16 4DZ

Client: Sepa Ltd

Address: Former Electric Sub Station
Langton Park
Wroughton
SN4 0QN

Description: Proposed Two Bedroom House

Scale: 1:100 Date: Apr'18
Drawn: CH Checked: JS

Drawing No: 495 /05