




NOTES:
All dimensions must be checked on site and not scaled from this drawing.

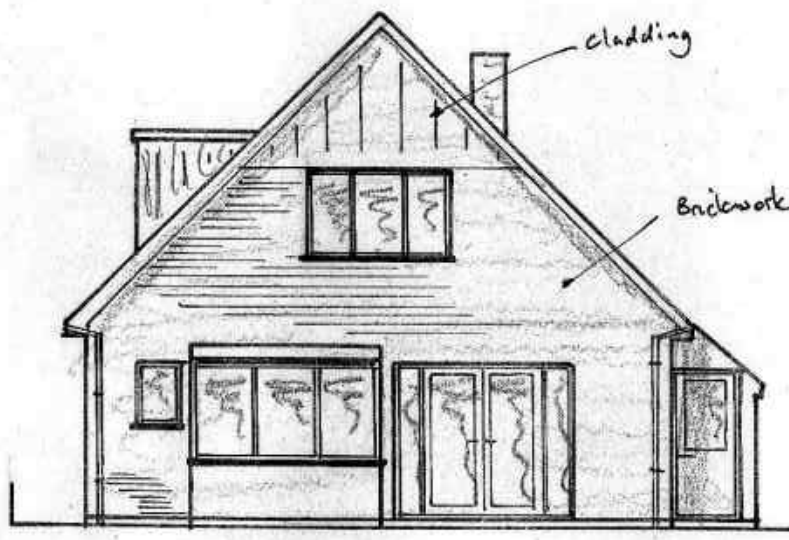


EXISTING REAR ELEVATION

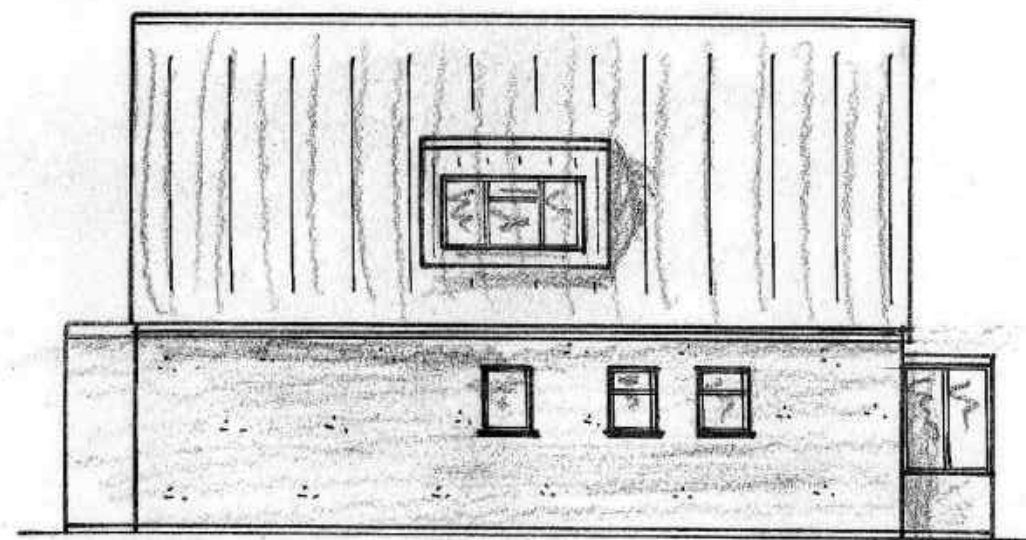


EXISTING SIDE ELEVATION

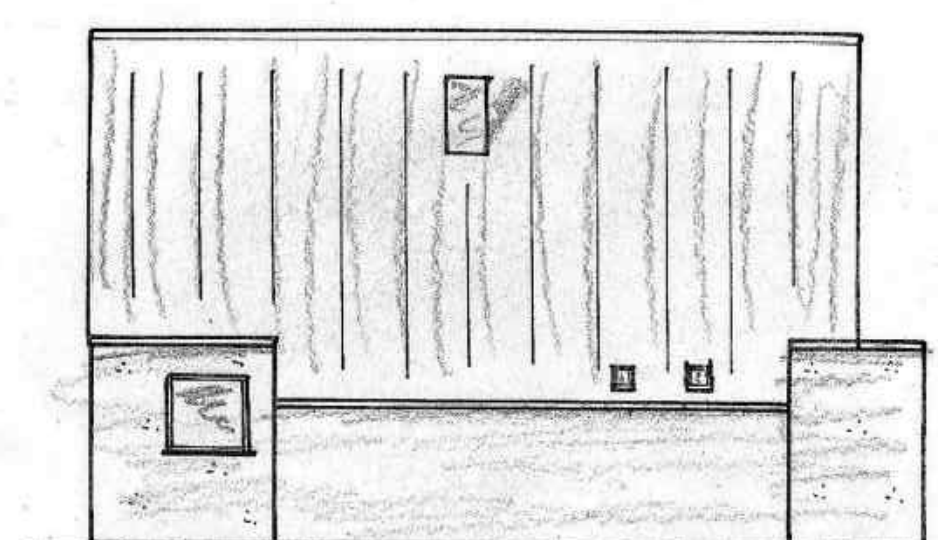


EXISTING SIDE ELEVATION

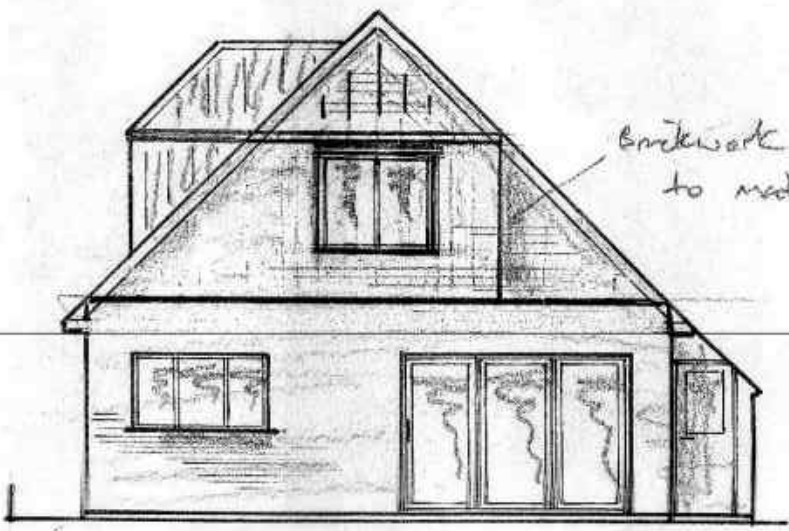


PROPOSED REAR ELEVATION

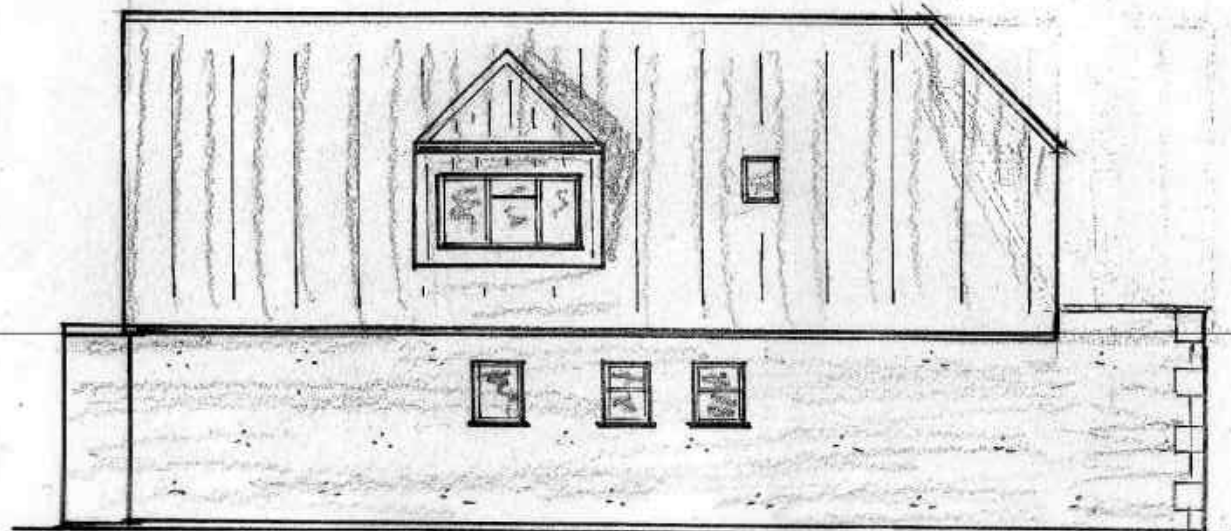


PROPOSED SIDE ELEVATION

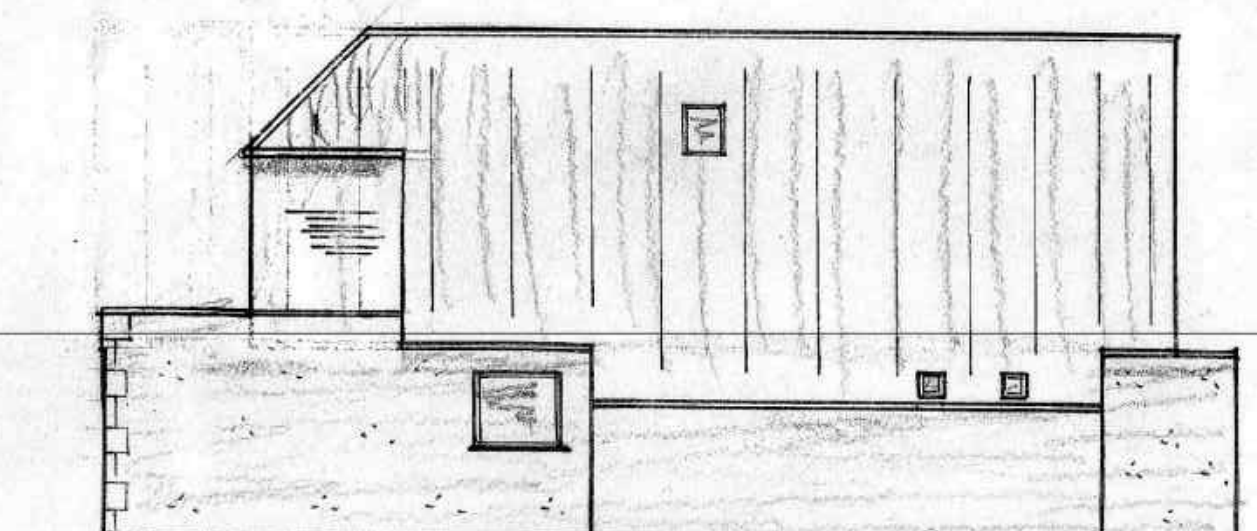


PROPOSED SIDE ELEVATION

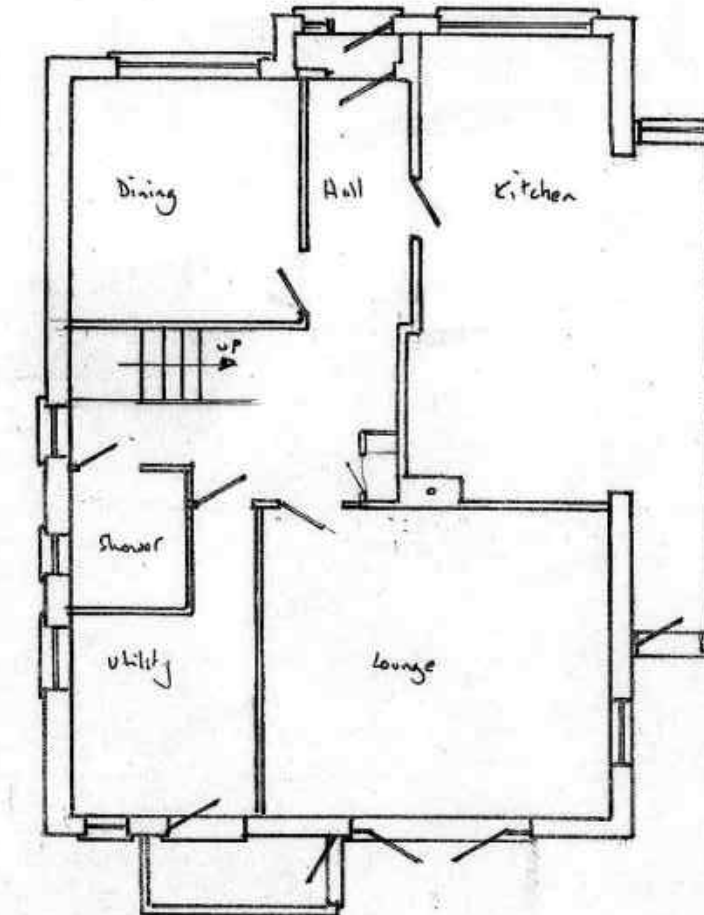


EXISTING GF PLAN

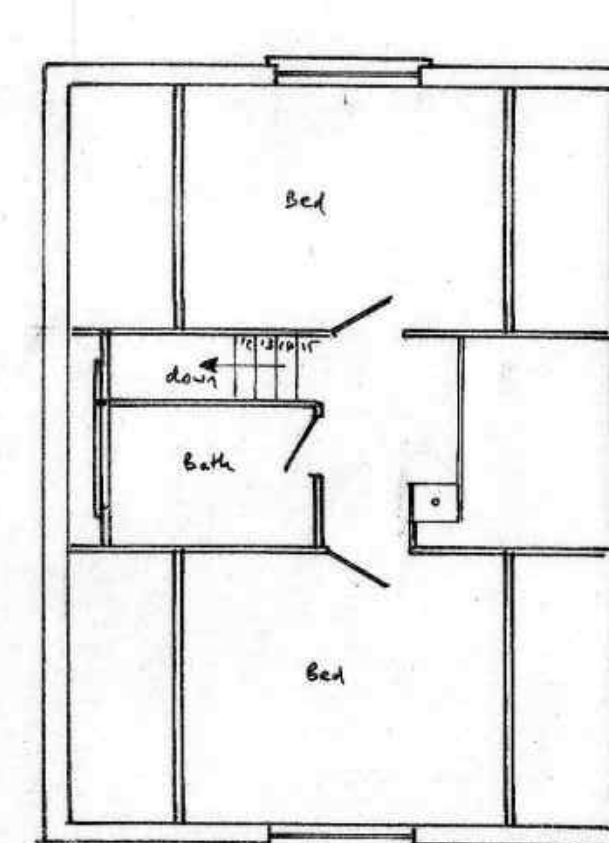


EXISTING FF PLAN

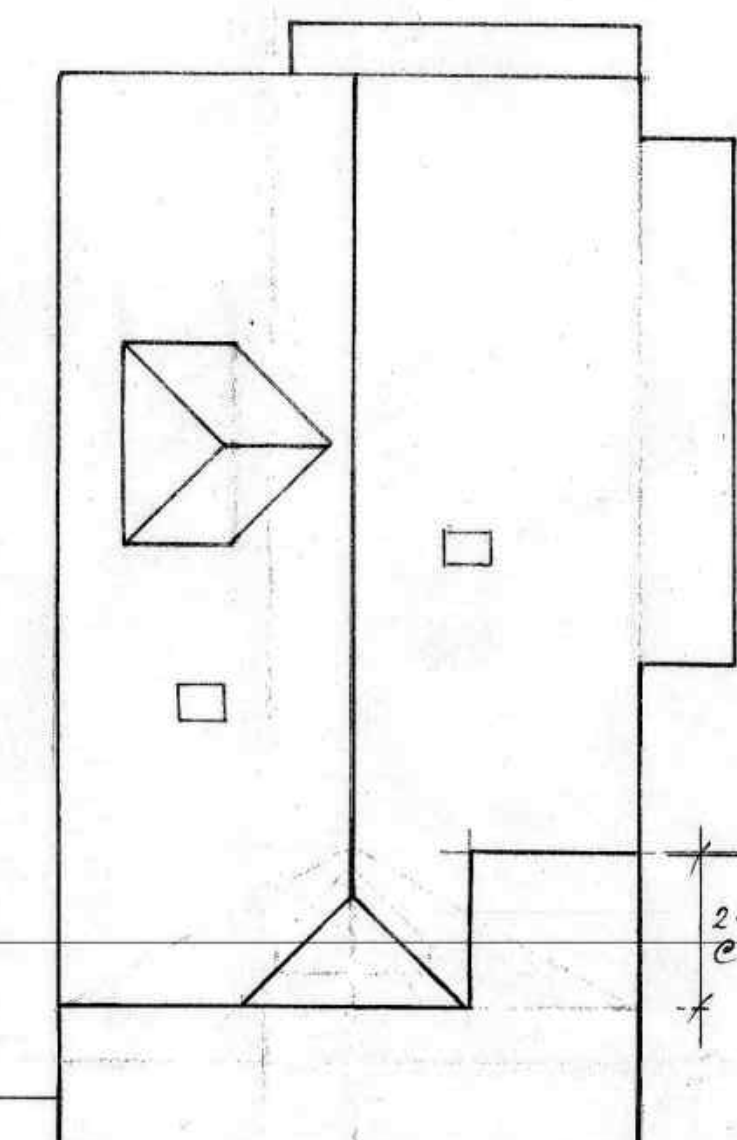



PROPOSED ROOF PLAN

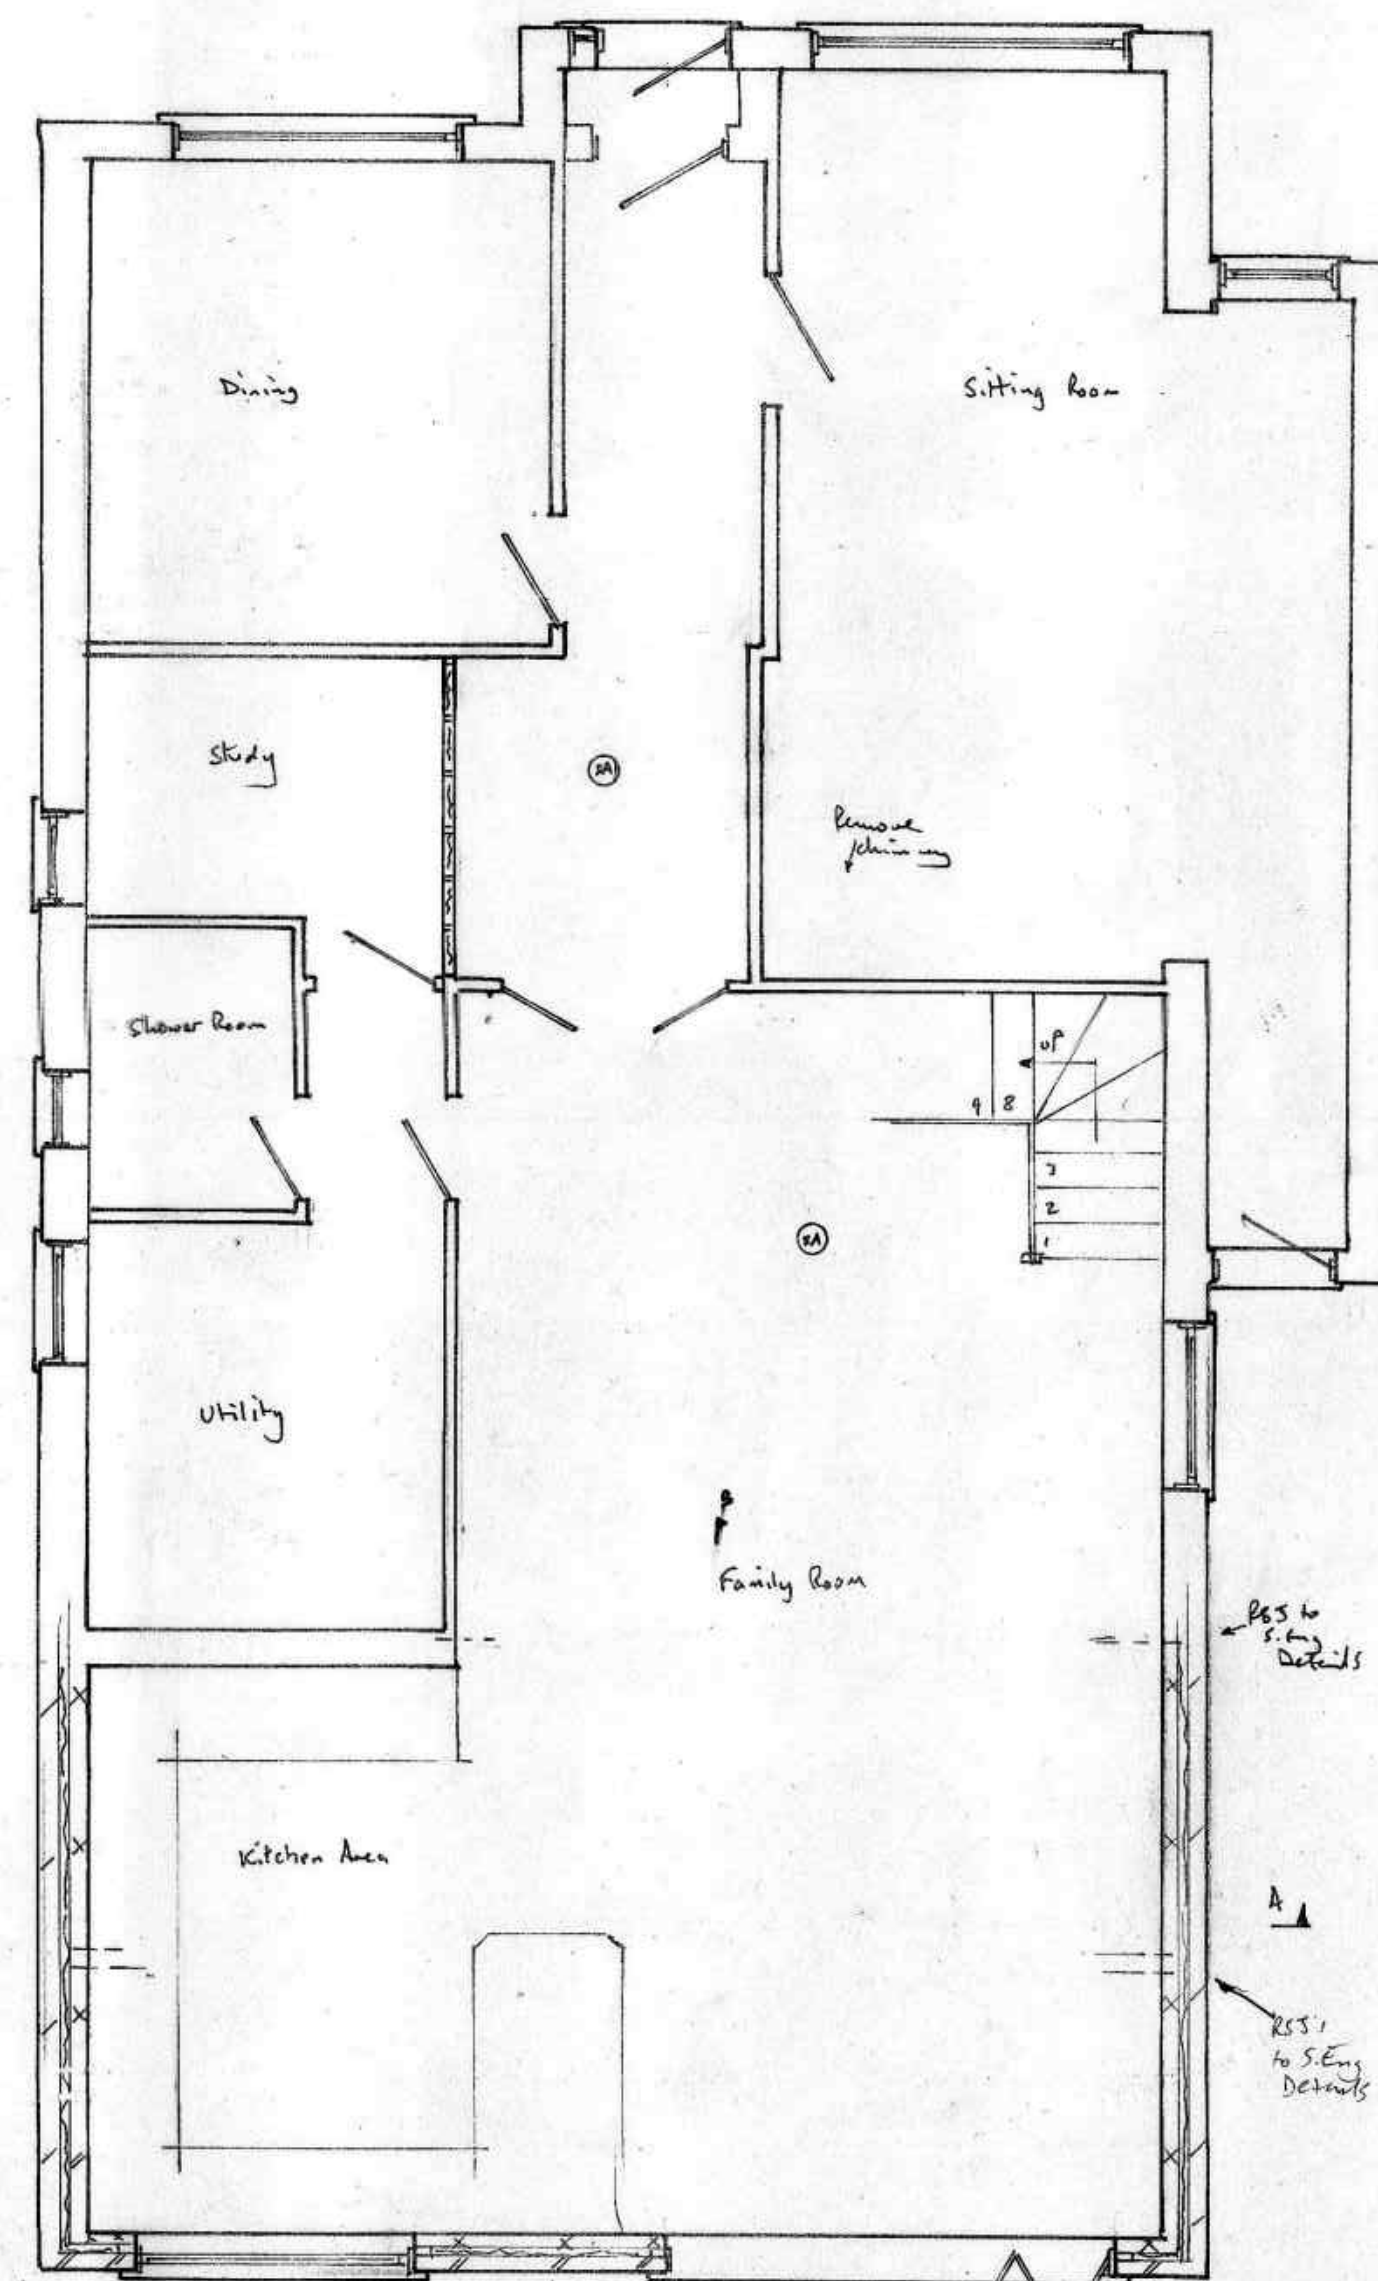

PROPOSED GF PLAN

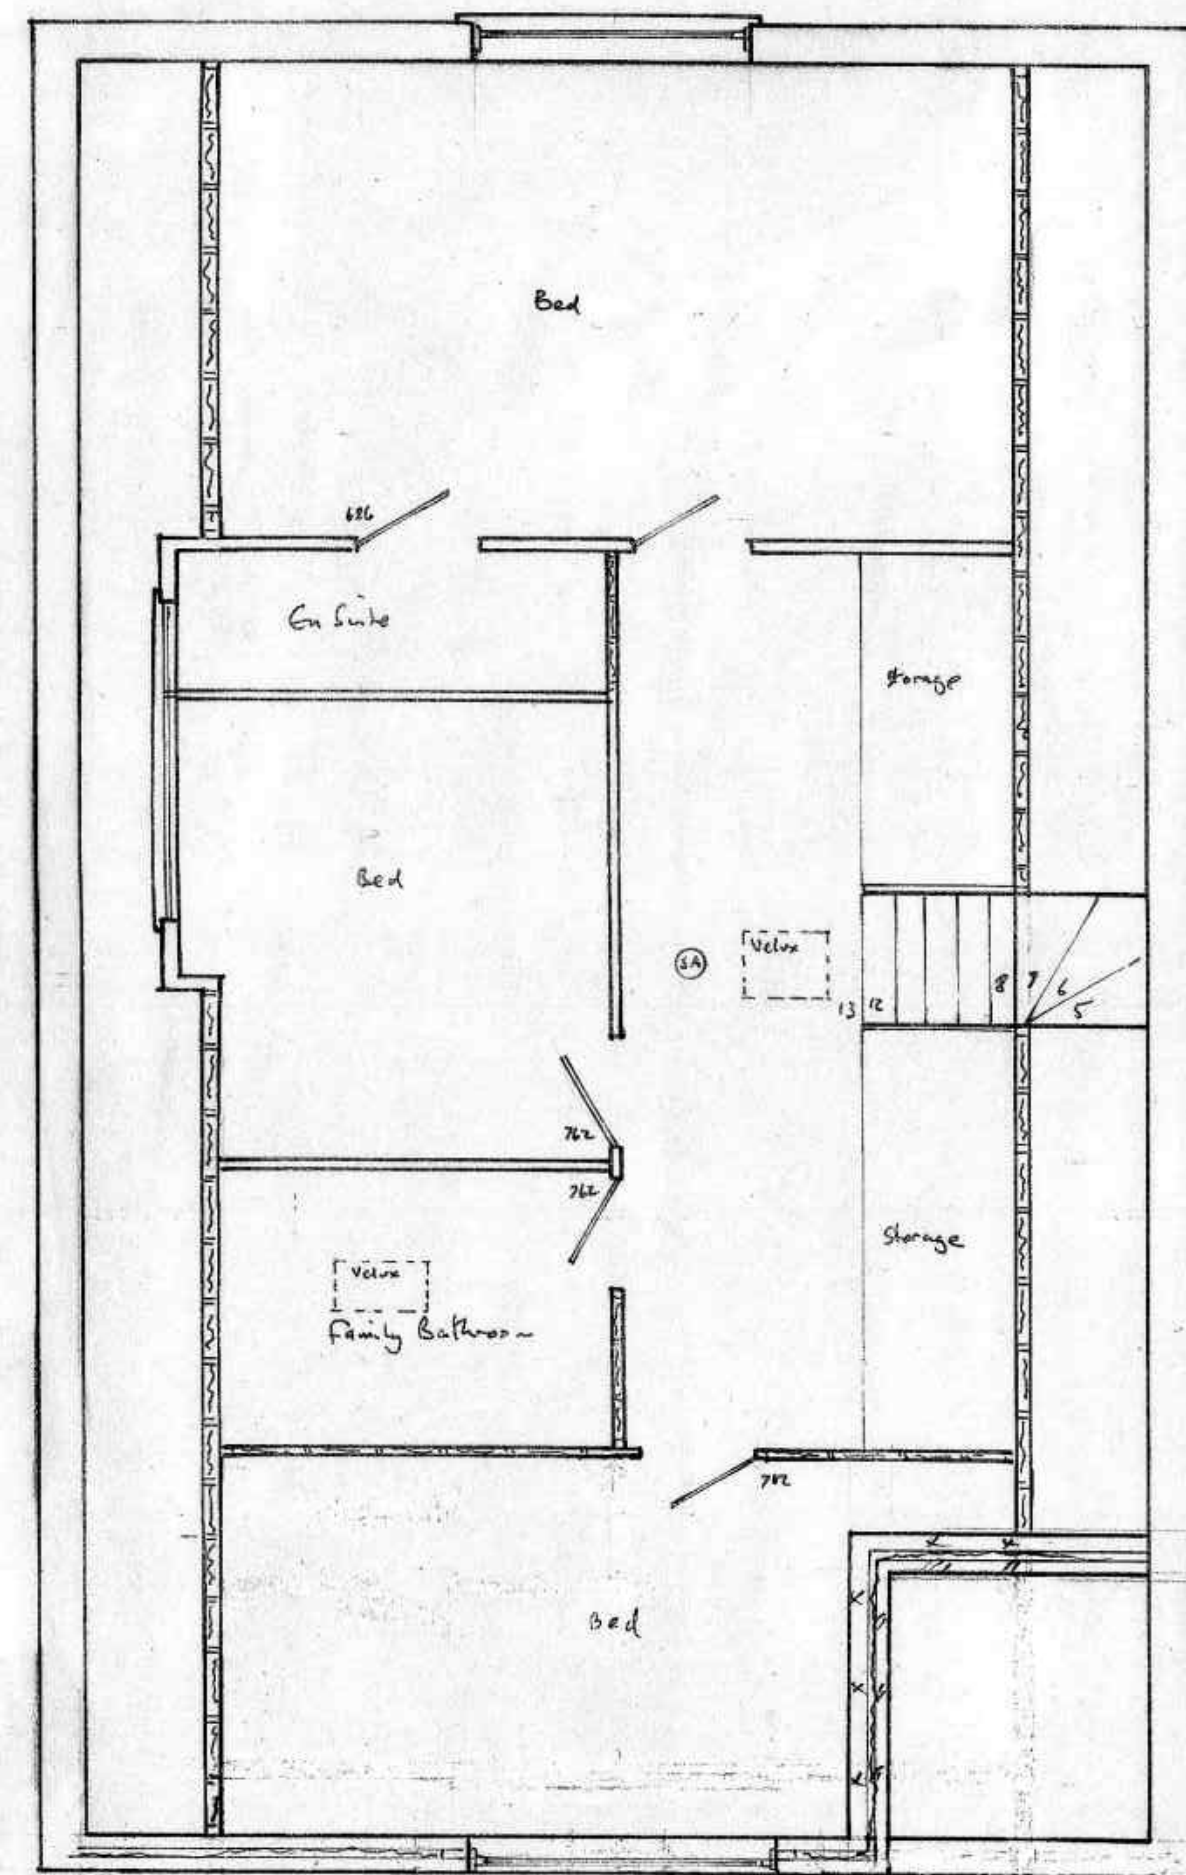

PROPOSED FF PLAN

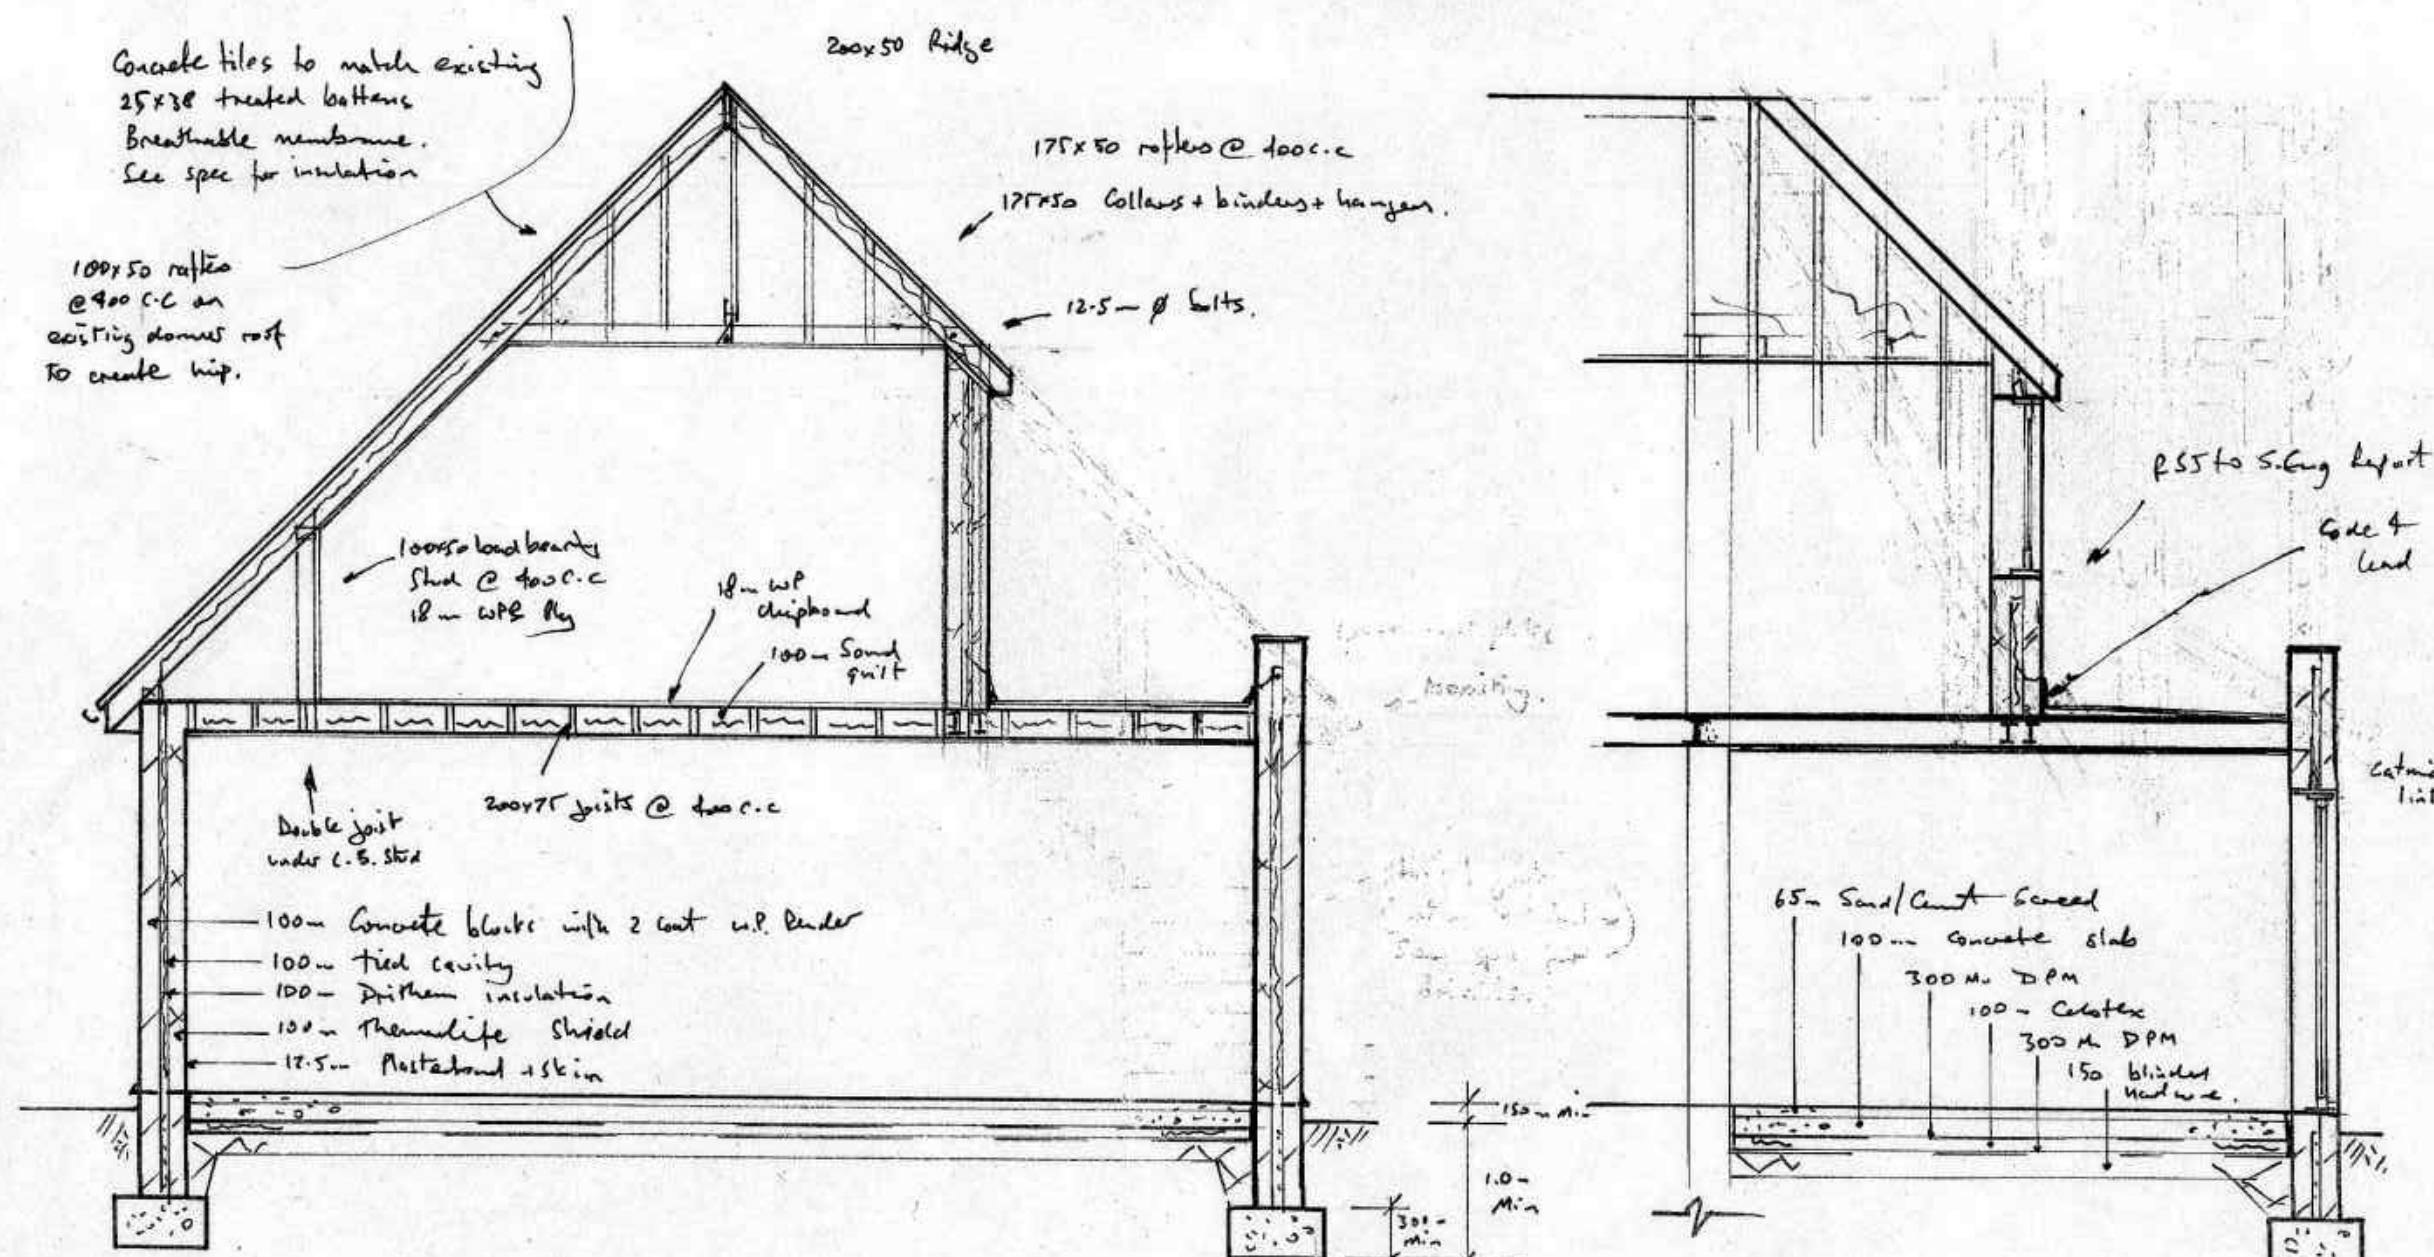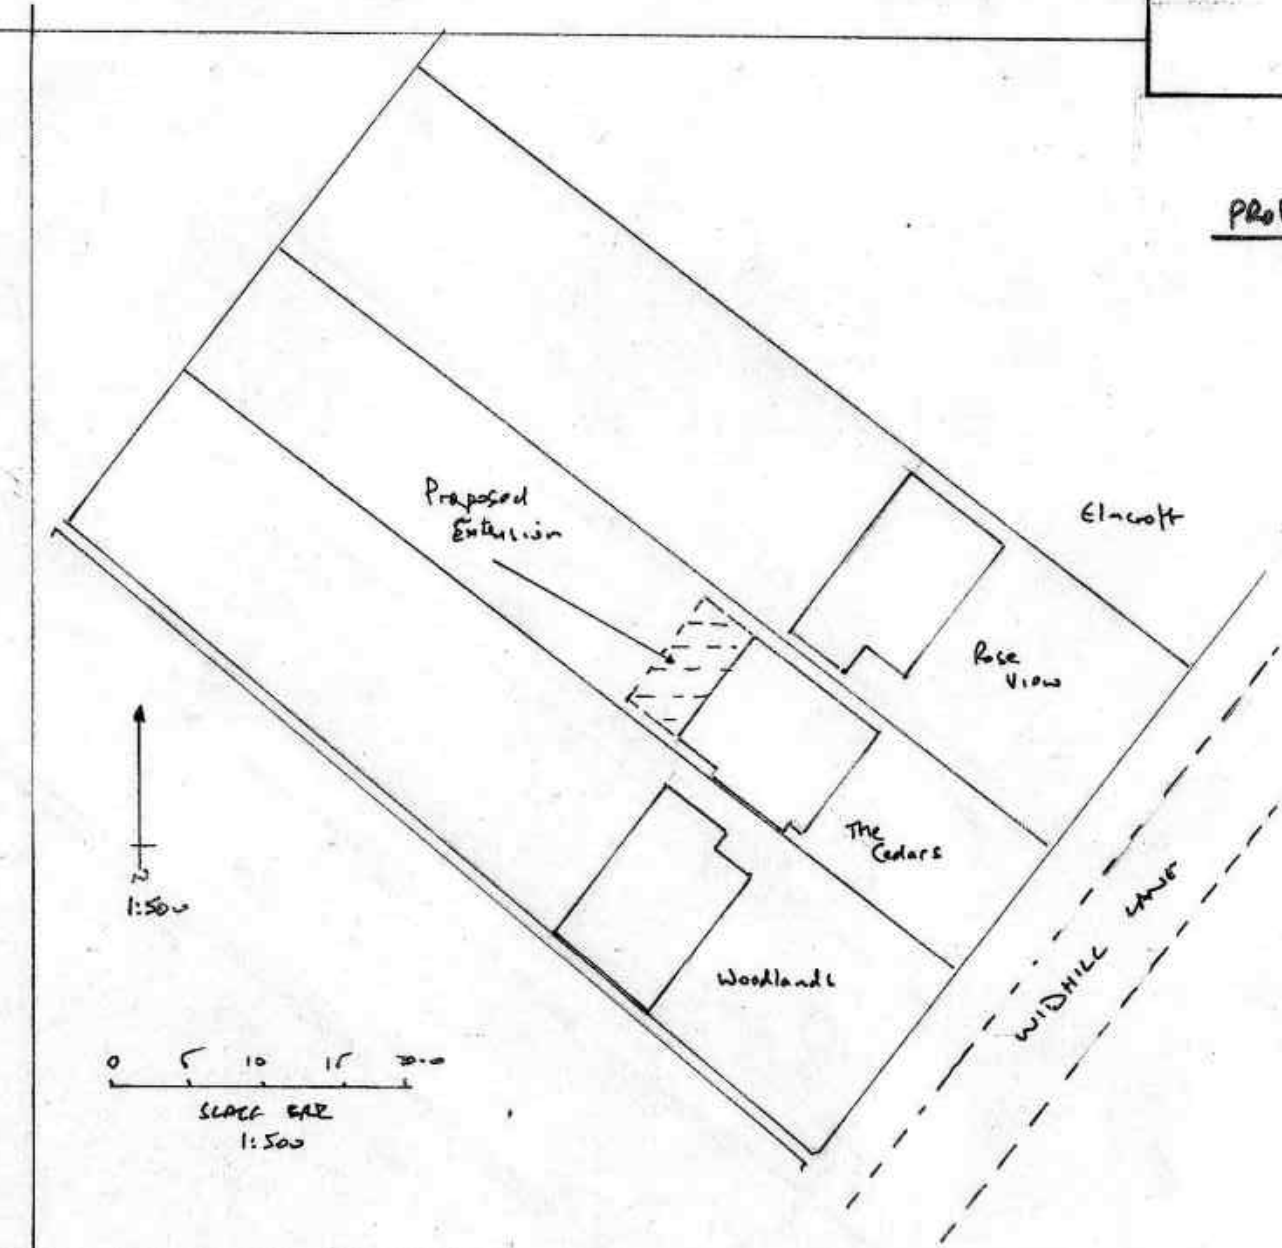

SECTION A-A

SECTION B-B

Date	Revisions
C DEC 18	FF ALTERED
B AUG 17	FF REDUCED AGAIN
A MAR 17	FF MOVED BACK 1200mm

© copyright

Scale	Bar
0 1 2 3 4 5 6 7 8 1:100	
0 1 2 3 4 1:50	

For building regulation purposes these plans are to be read in conjunction with the written specification and structural report.

KEECH DESIGN SERVICE LTD
1 HARBOUR CLOSE SWINDON
07778 324228
ROBERT.KEECH@NTLWORLD.COM

Job Title

Drawing Title
TWO STOREY EXTENSION TO REAR ELEVATION AT THE CEDARS, WIDHILL LANE BLUNSDON, SN26 8BX

Scale
1:50 1:100 1:500

Date
NOV 2016

Drawn by
PMM

Org No.
16/093

Rev.
A/C