


Context **East Elevation**

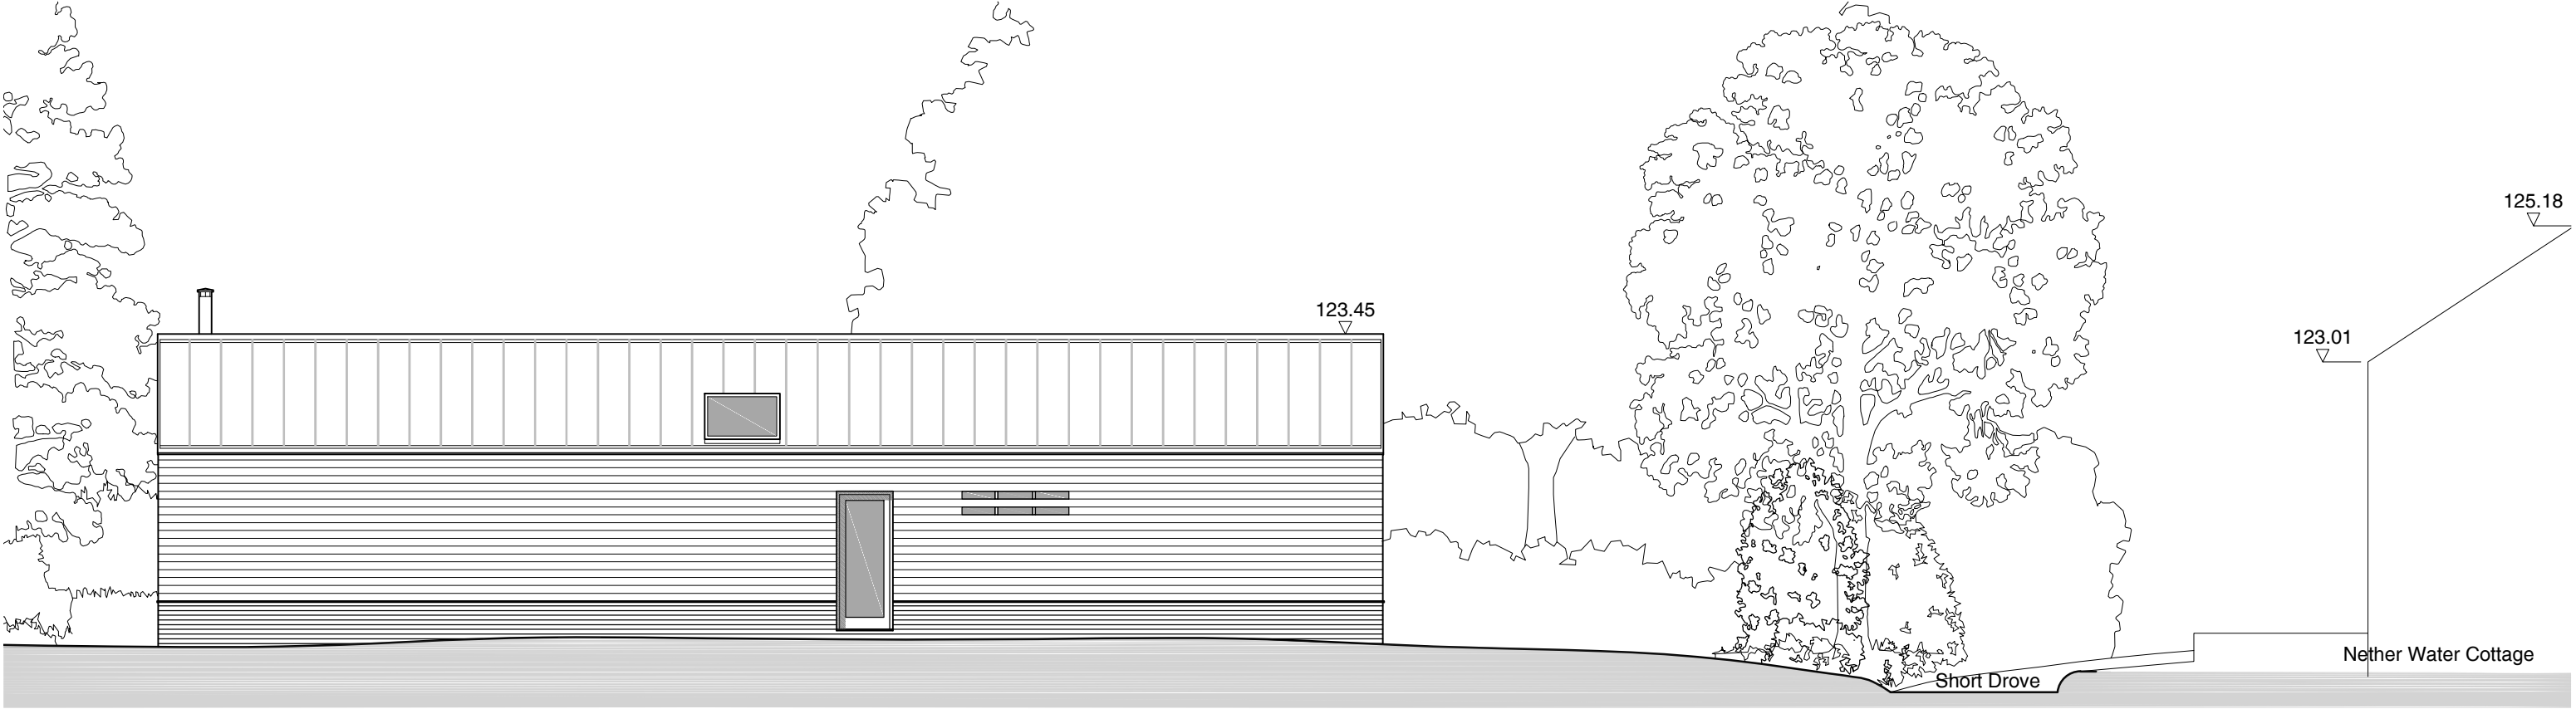

Context **North Elevation**



Client	Alder King llp	Drwg No.	1281 012
Project	Land at Short Drove, Hinton Parva	Scale	1:100 @ A3
Title	Proposed East and North Context Elevations	Date	May. 17
Drawn	RN	Checked	***

A A R O N
E V A N S
ARCHITECTS