


Site Section Line B-B
Scale 1:200




Rear Perspective View
Scale N,T,S.

This drawing is the property of Neil Stapleton Copyright is reserved by them and the drawing is issued on the condition that it is not copied, reproduced, retained or disclosed to any unauthorised person, either wholly or in part without the consent in writing of:

Neil Stapleton
FARROW HOUSE, The HOP KILNS
BISHOPS FROME, WORCESTER
WR6 5BP

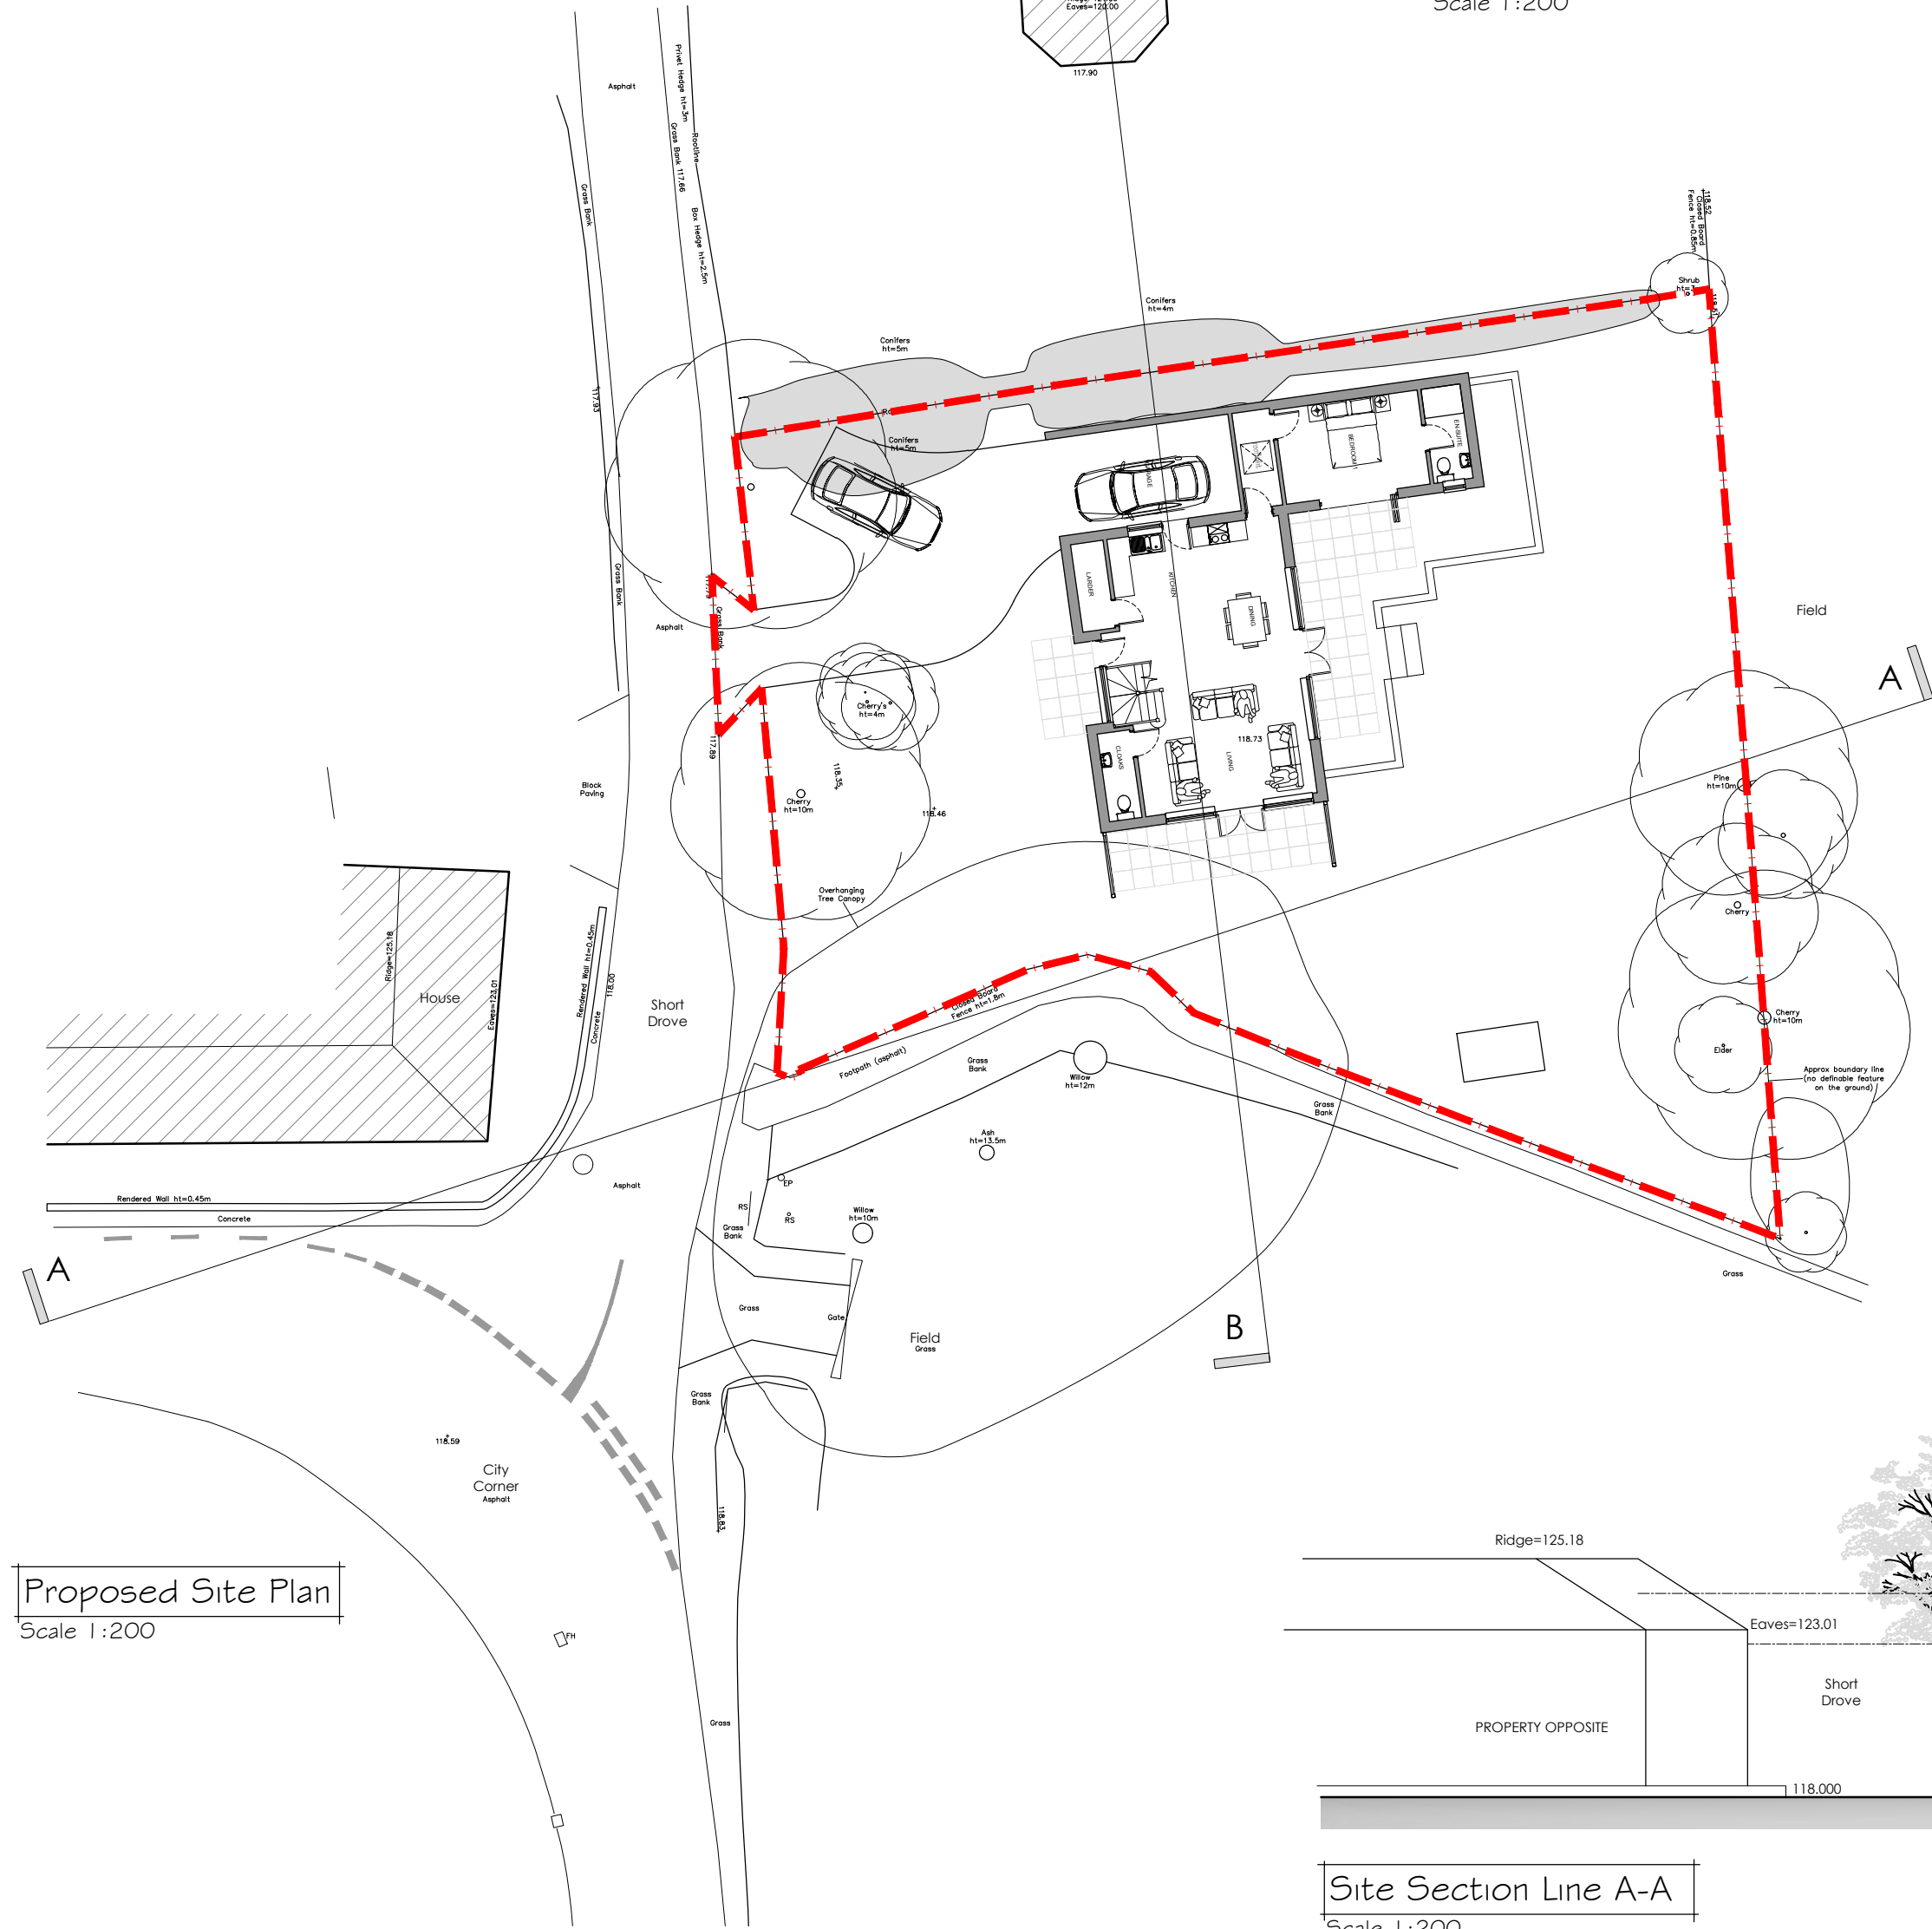

Proposed Site Plan
Scale 1:200

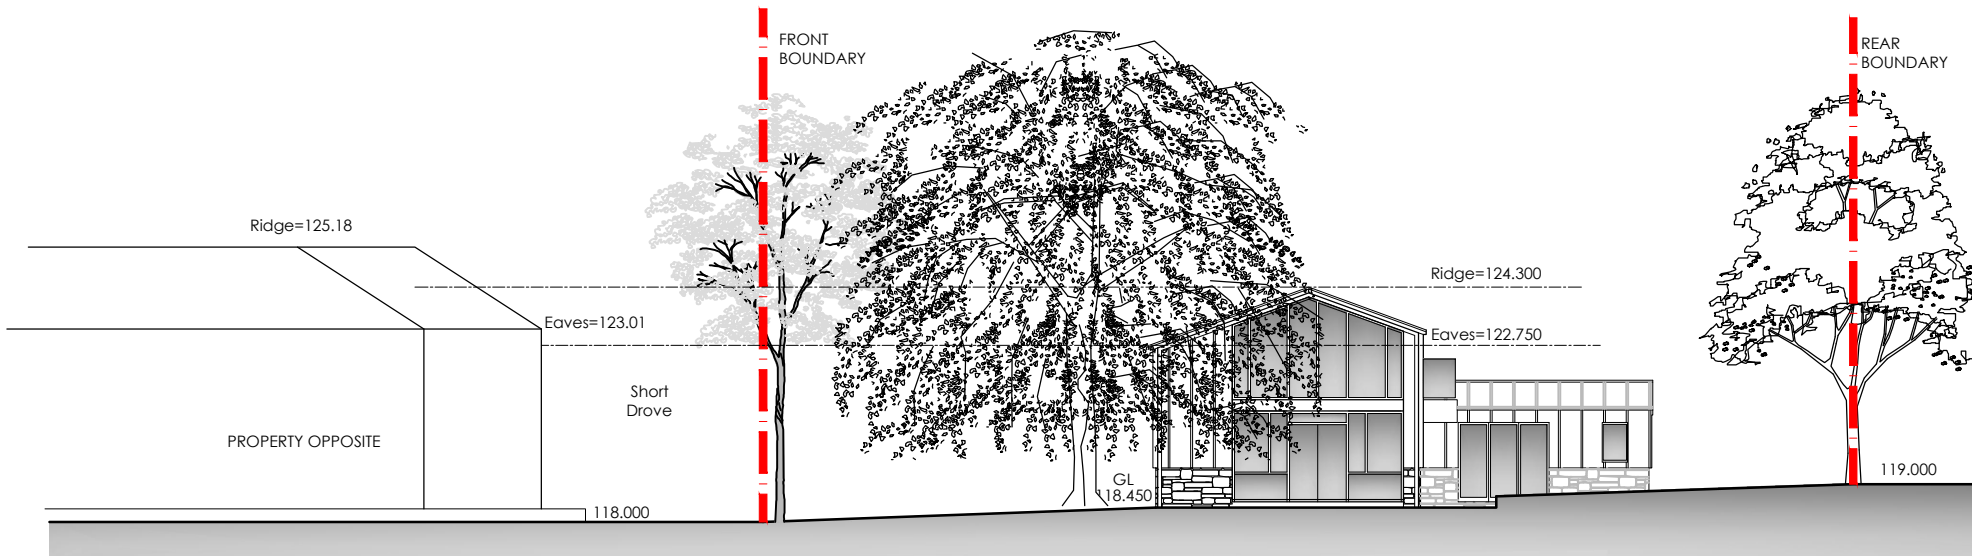

Site Section Line A-A
Scale 1:200

F	26.12.18	Perspective view added	NS
E	18.10.18	Site plan and elevations amended	NS
D	05.09.18	Red Line amended	NS
C	31.08.18	Building amended in height	NS
B	09.08.18	Scale Bar added to drawing	NS
A	23.07.18	Roof lowered and roof pitch amended to 35 deg	NS

REV	DATE	DESCRIPTION	BY	CHKD
-----	------	-------------	----	------

PLANNING



Neil Stapleton

FARROW HOUSE, THE HOPKILNS
BISHOPS FROME, WORCESTERSHIRE WR6 5BP
Tel 07771 672790

PROJECT TITLE
PROPOSED 3 BED 1 1/2 STOREY DWELLING
LITTLE HINTON
WILTSHIRE

DRAWING TITLE
SITE PLAN and SITE SECTIONS

PROJECT NO.	DWG NO.	REVISION	STATUS
2836-4	(20) 002	F	

SCALE	DRAWN	CHECKED	DATE
1:200	Ns		

