

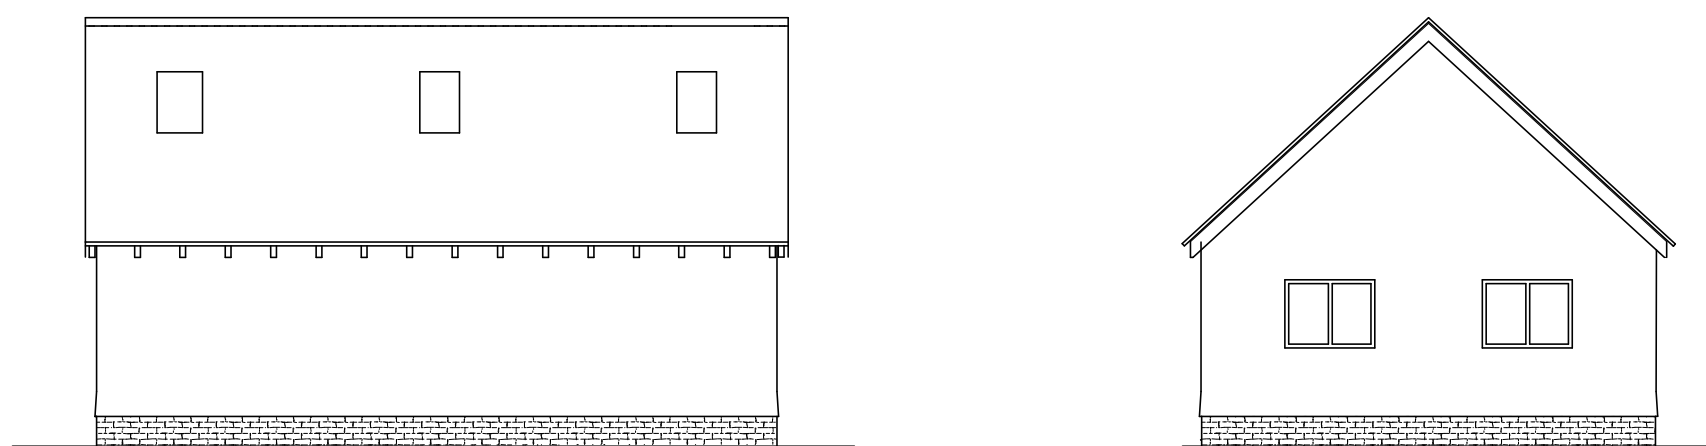




TYPICAL SECTION

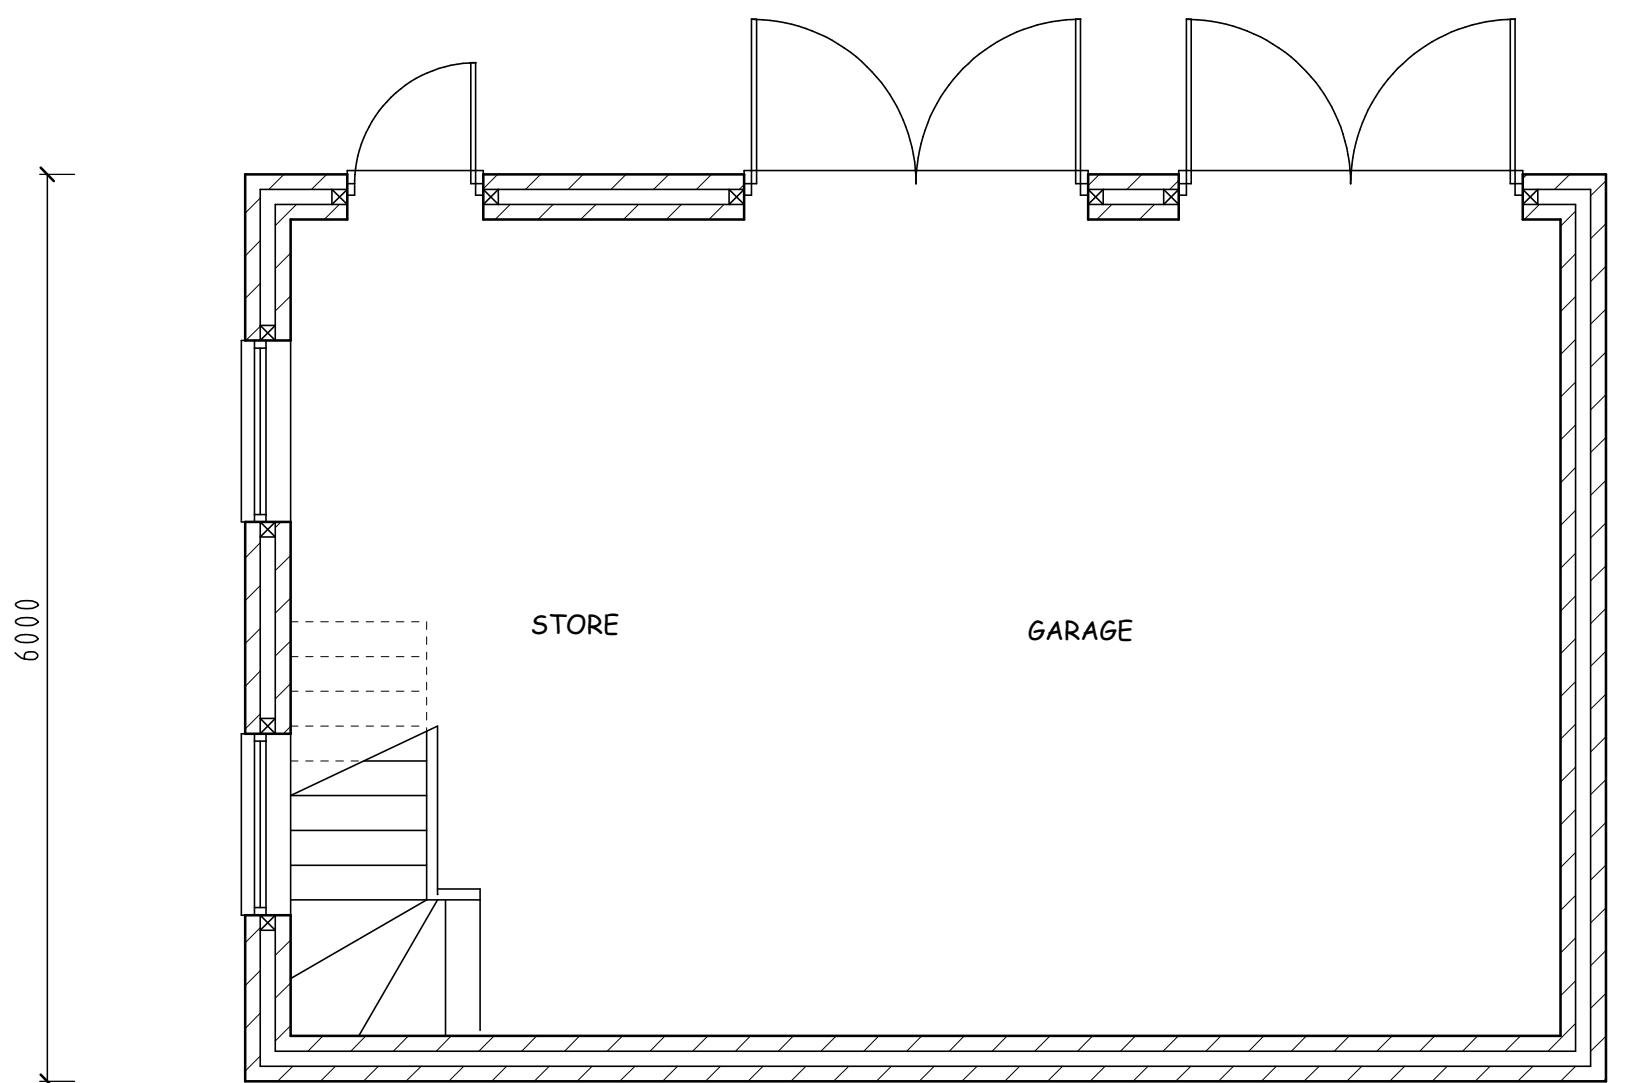


Roof lights to this elevation to be non-opening and obscure glazed.

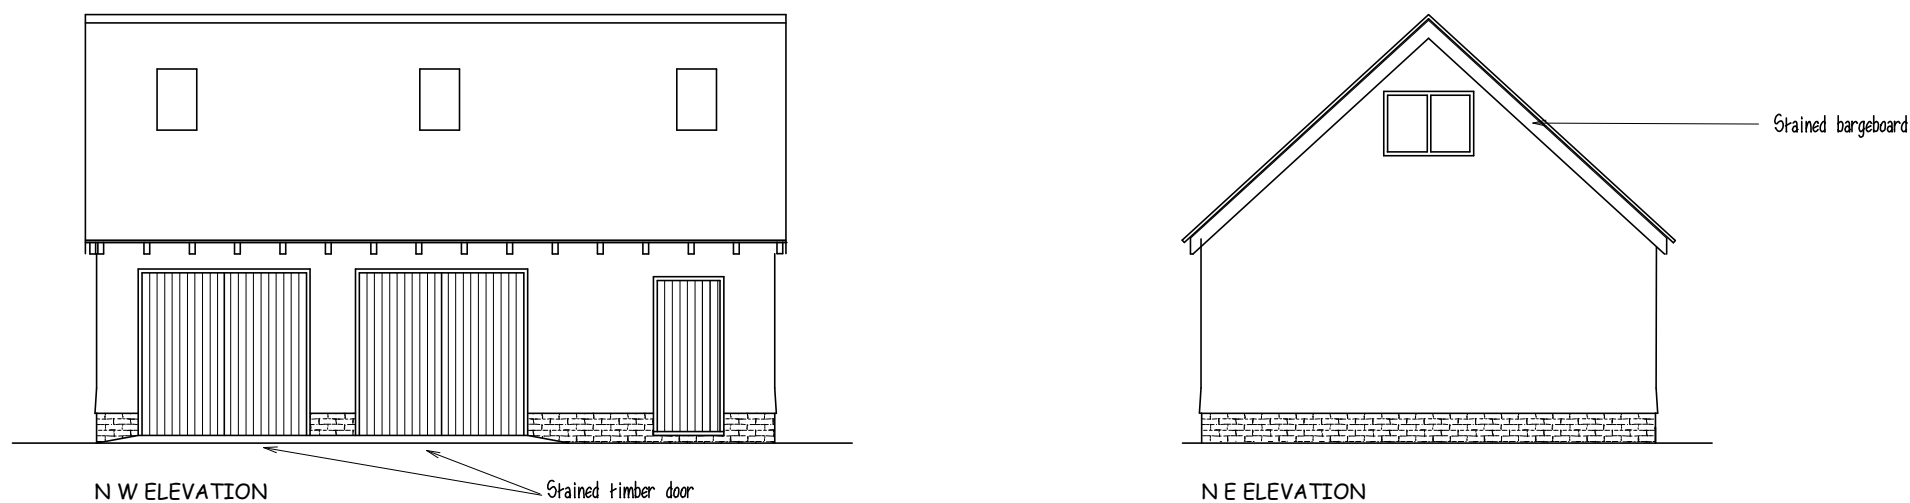

FLOOR PLAN 1:50

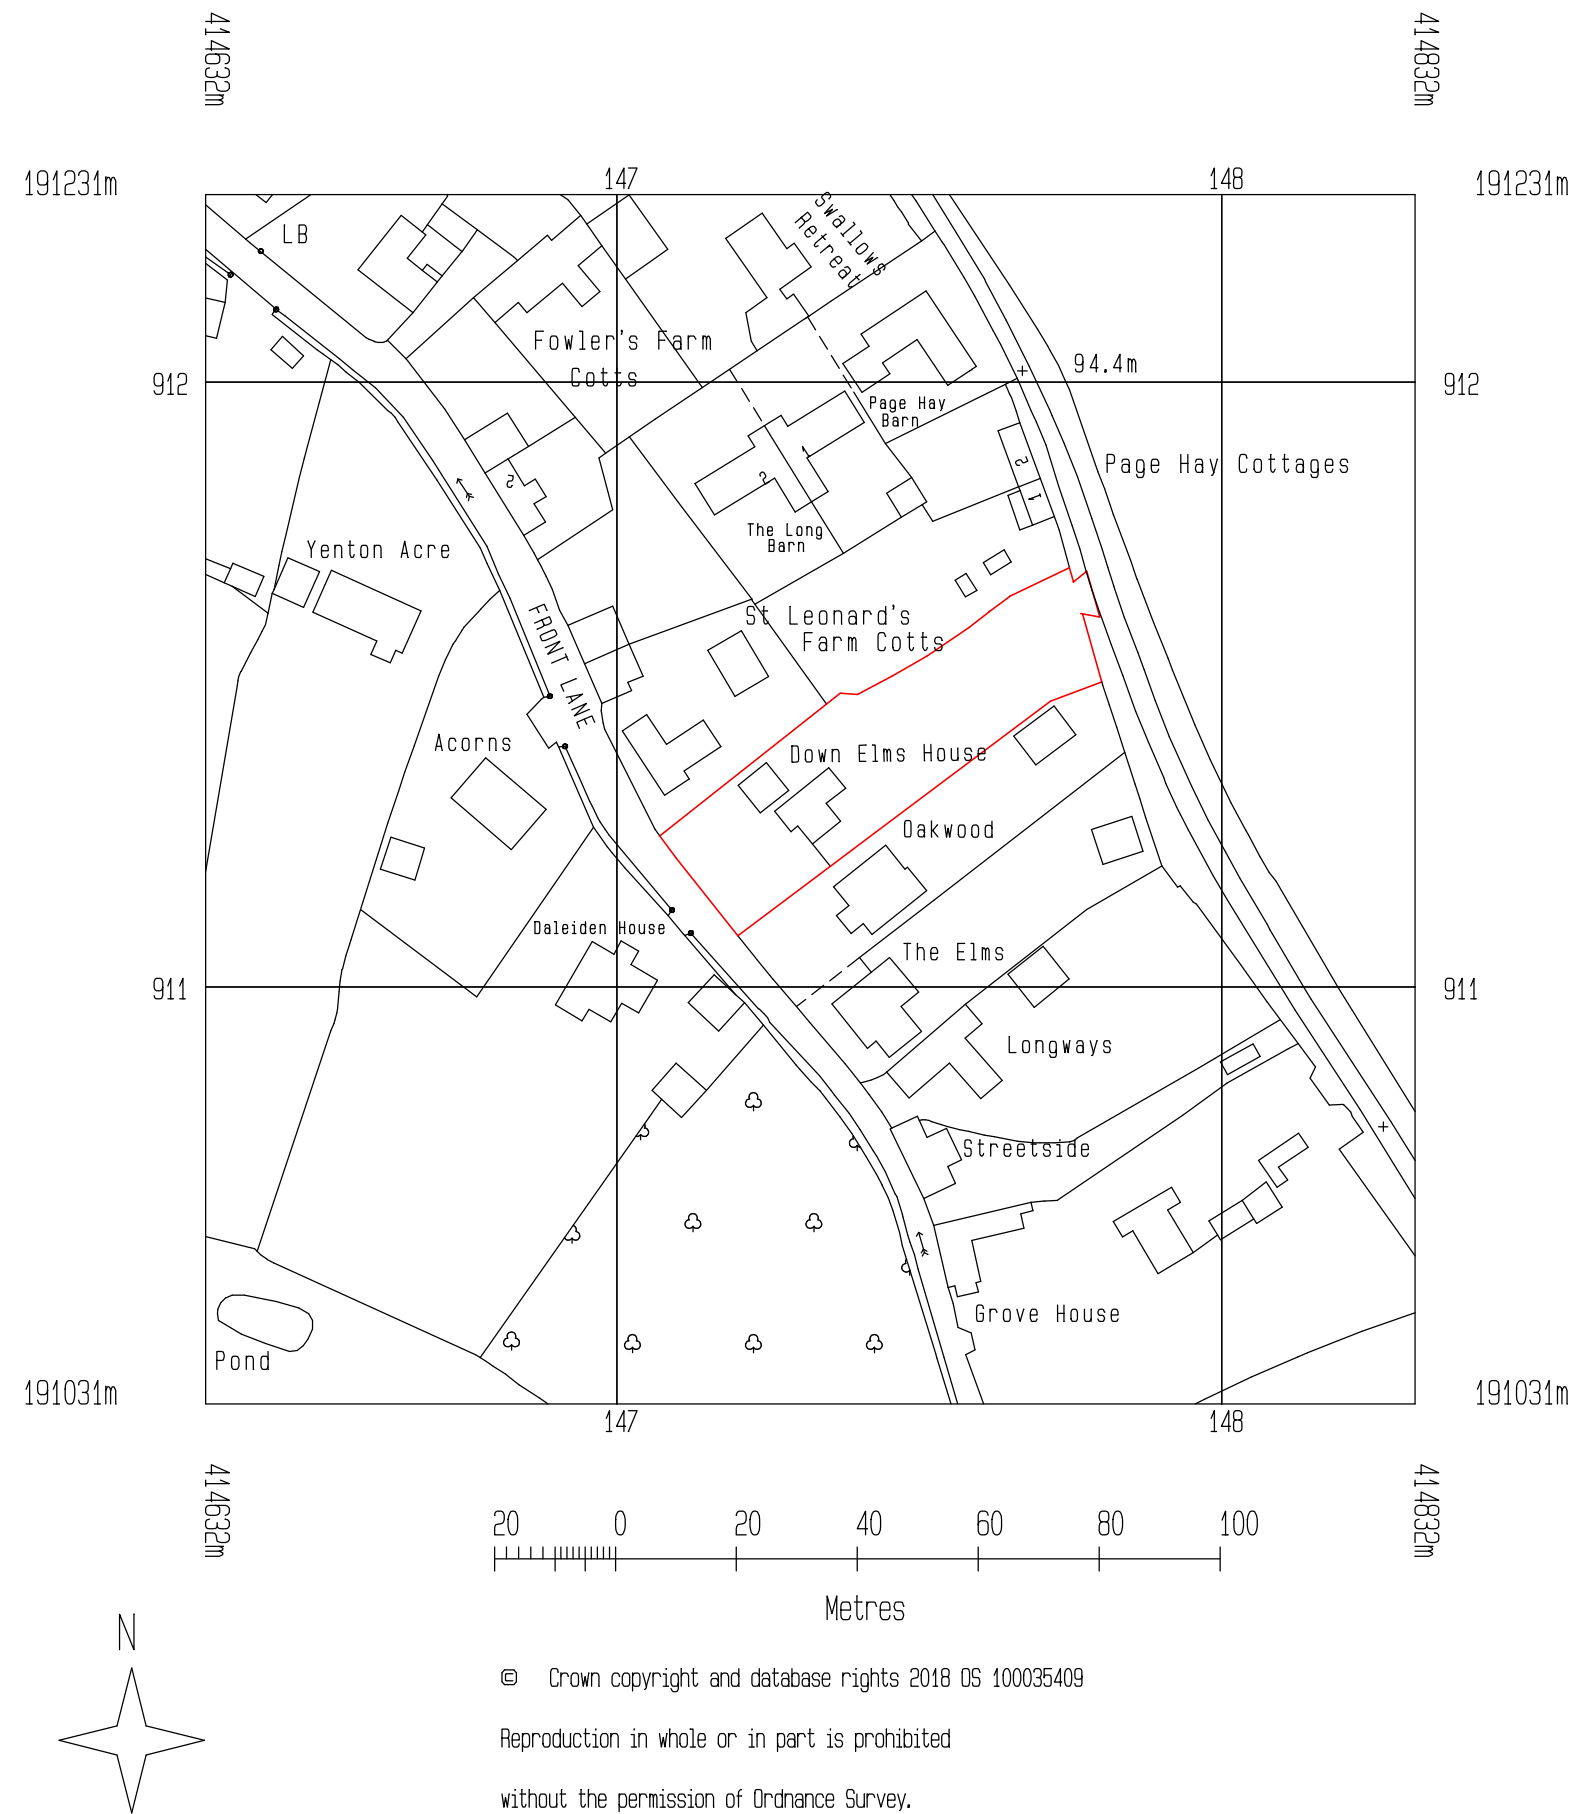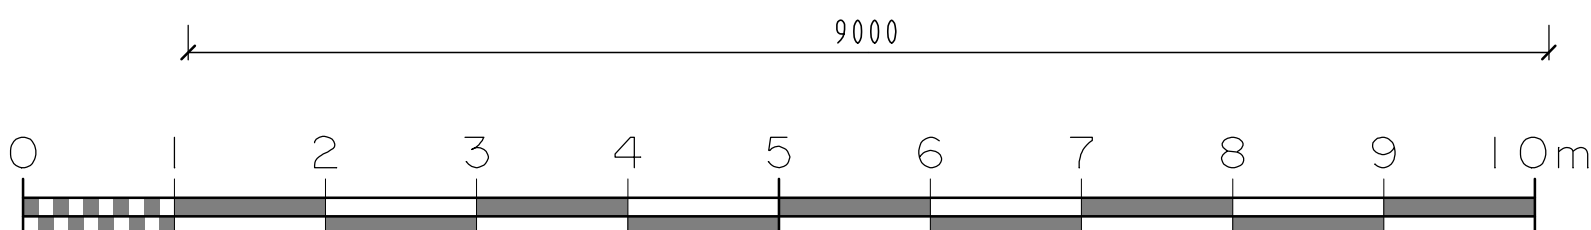

SITE LOCATION PLAN 1:1250

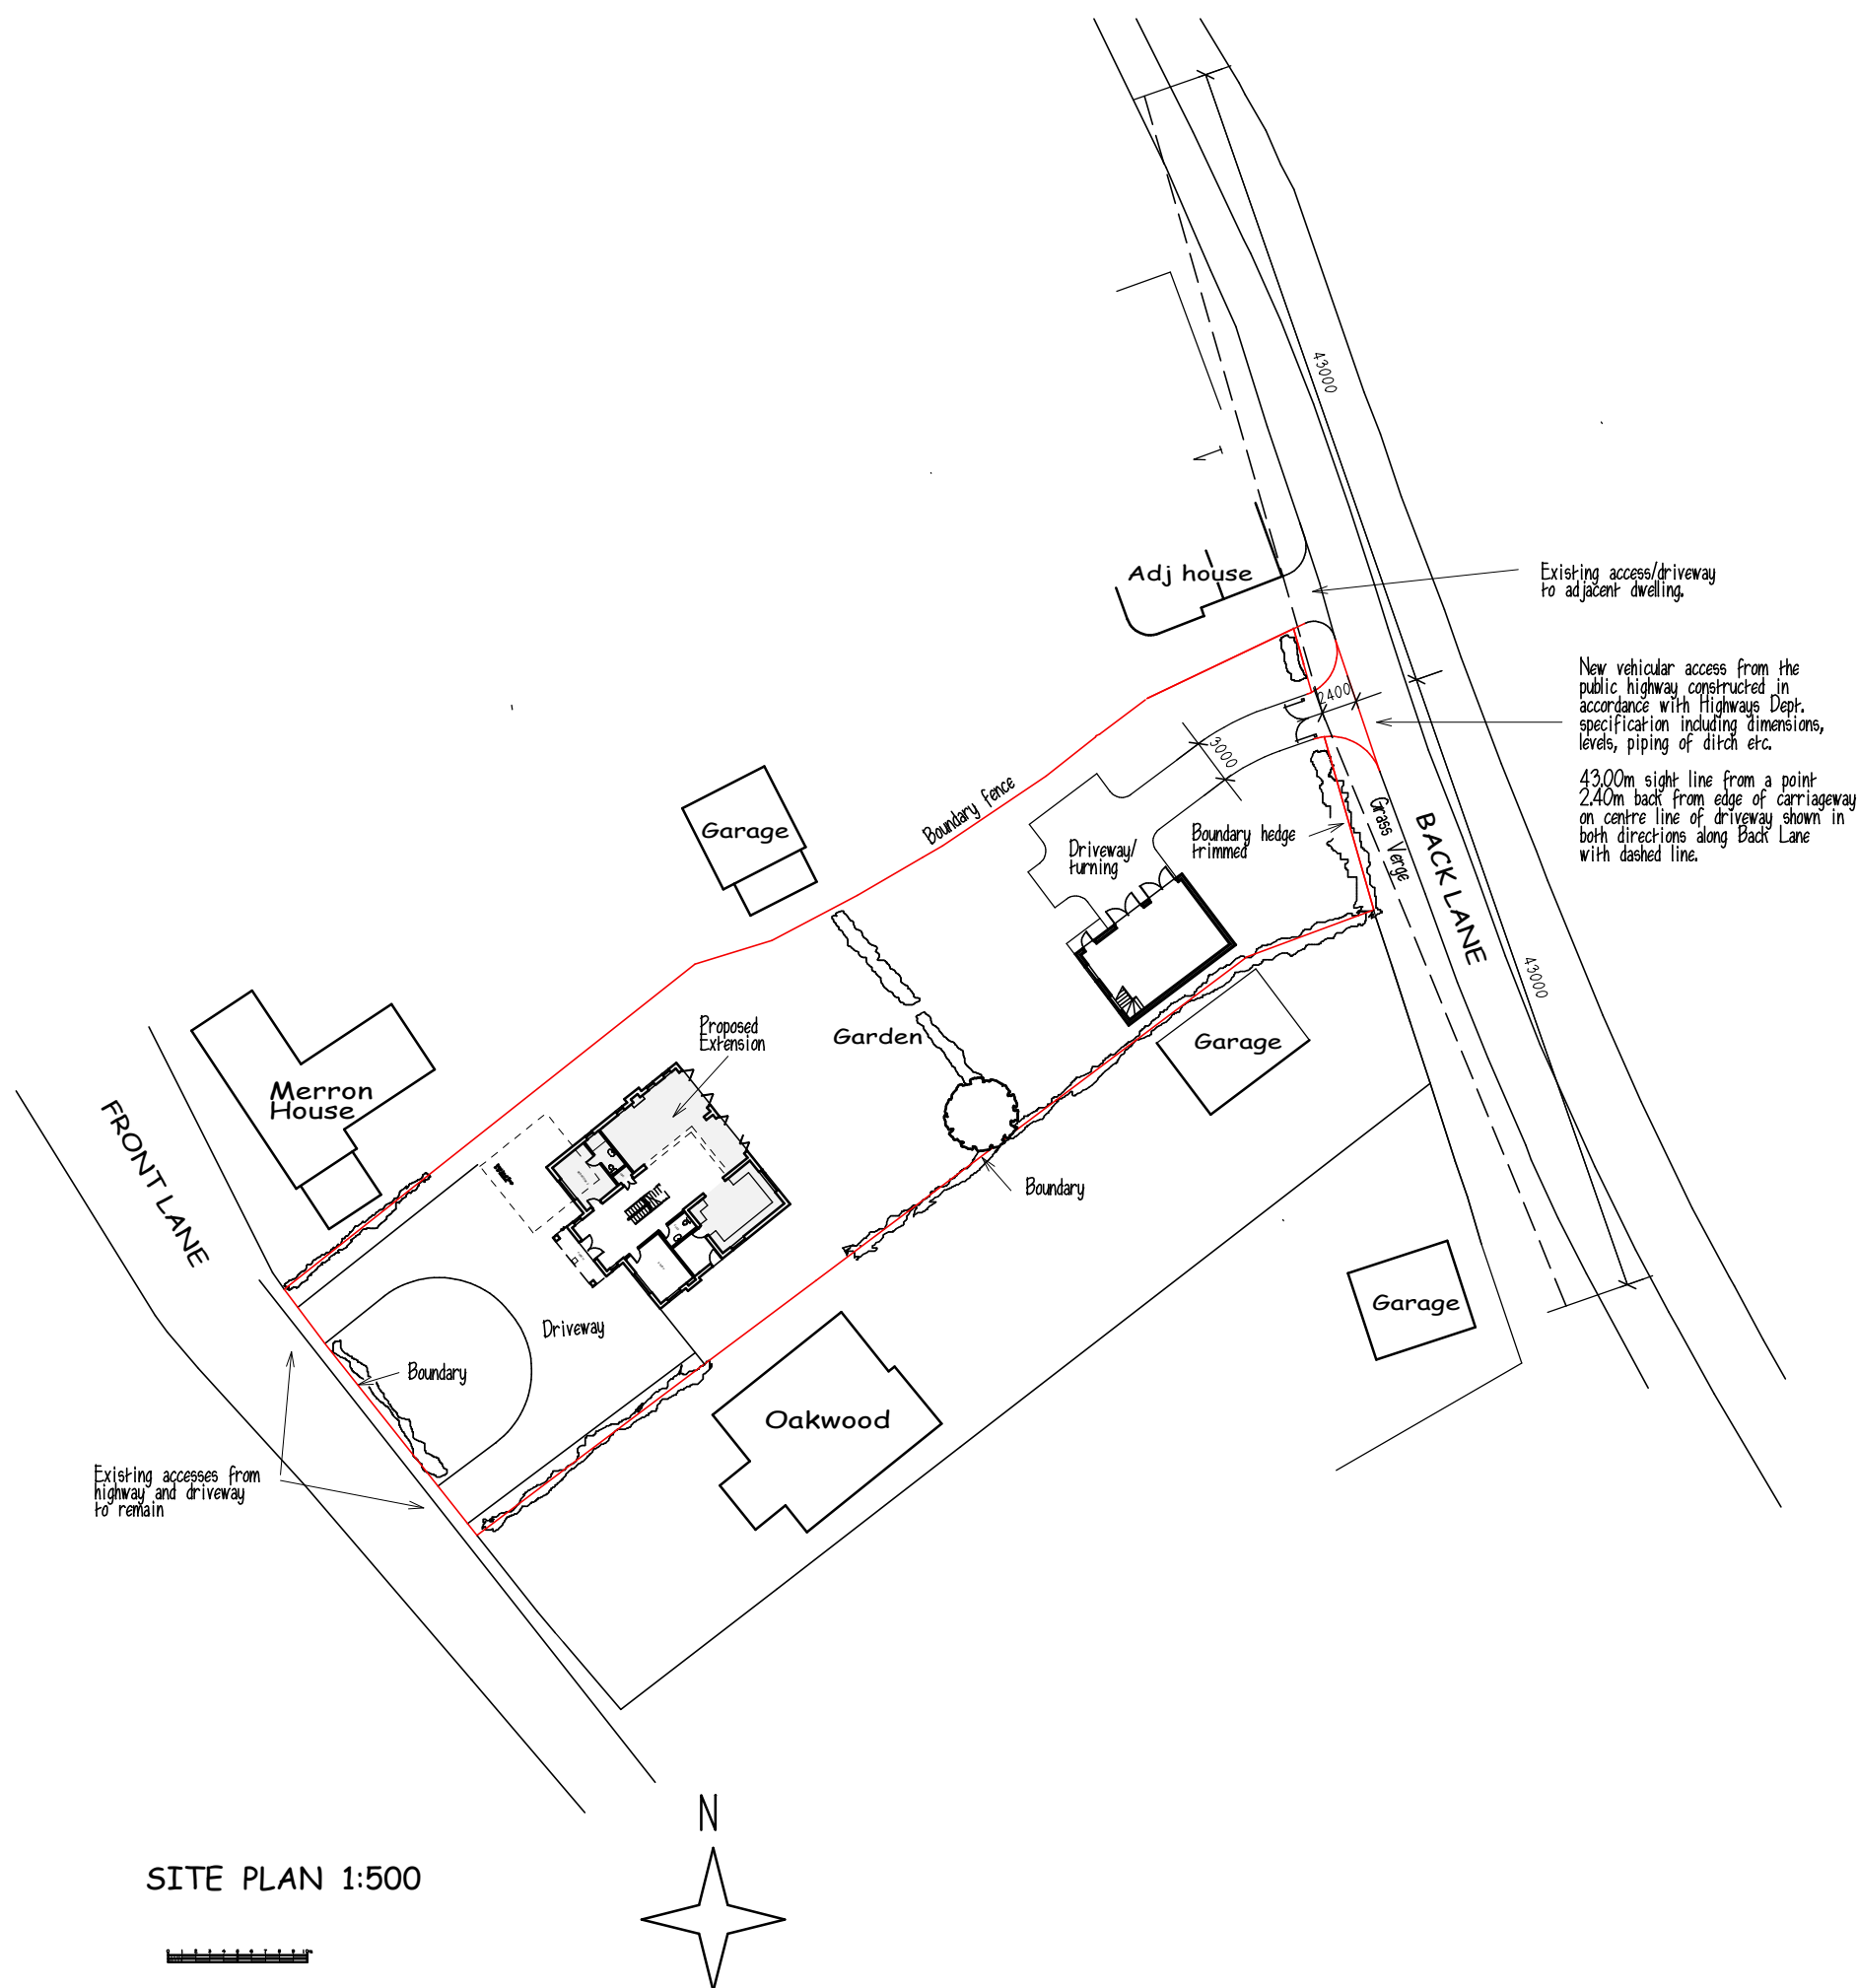

D	23/08/18	Note re rooflights added Window shown to NE Elevation
C	16/07/18	Velux windows re-arranged.
B	13/07/18	2no velux windows omitted from Studio.
A	28/07/18	House Extension footprint reduced
	Date	Revision

P J ARCHITECTURAL SERVICES
58A PURTON ROAD
SWINDON
SN2 2LZ
TEL : 01793 535556
MOB : 0784 845 3455
E-mail : pj.p@btinternet.com

Client
MR & MRS L PRESTON

Project Title
DOWN ELMS HOUSE
FRONT LANE
BLUNSDON
SWINDON
SN26 7BS

Drawing Title
REVISED GARAGE/STUDIO
PLANS & ELEVATIONS
SITE & LOCATION PLANS

Scale(s)
1:50 1:100 & 1:500 @ A1

Date
08/05/2018

Drawn by
P

© copyright

Project / Drg.No.

B 3066 13 D