



Ground Floor

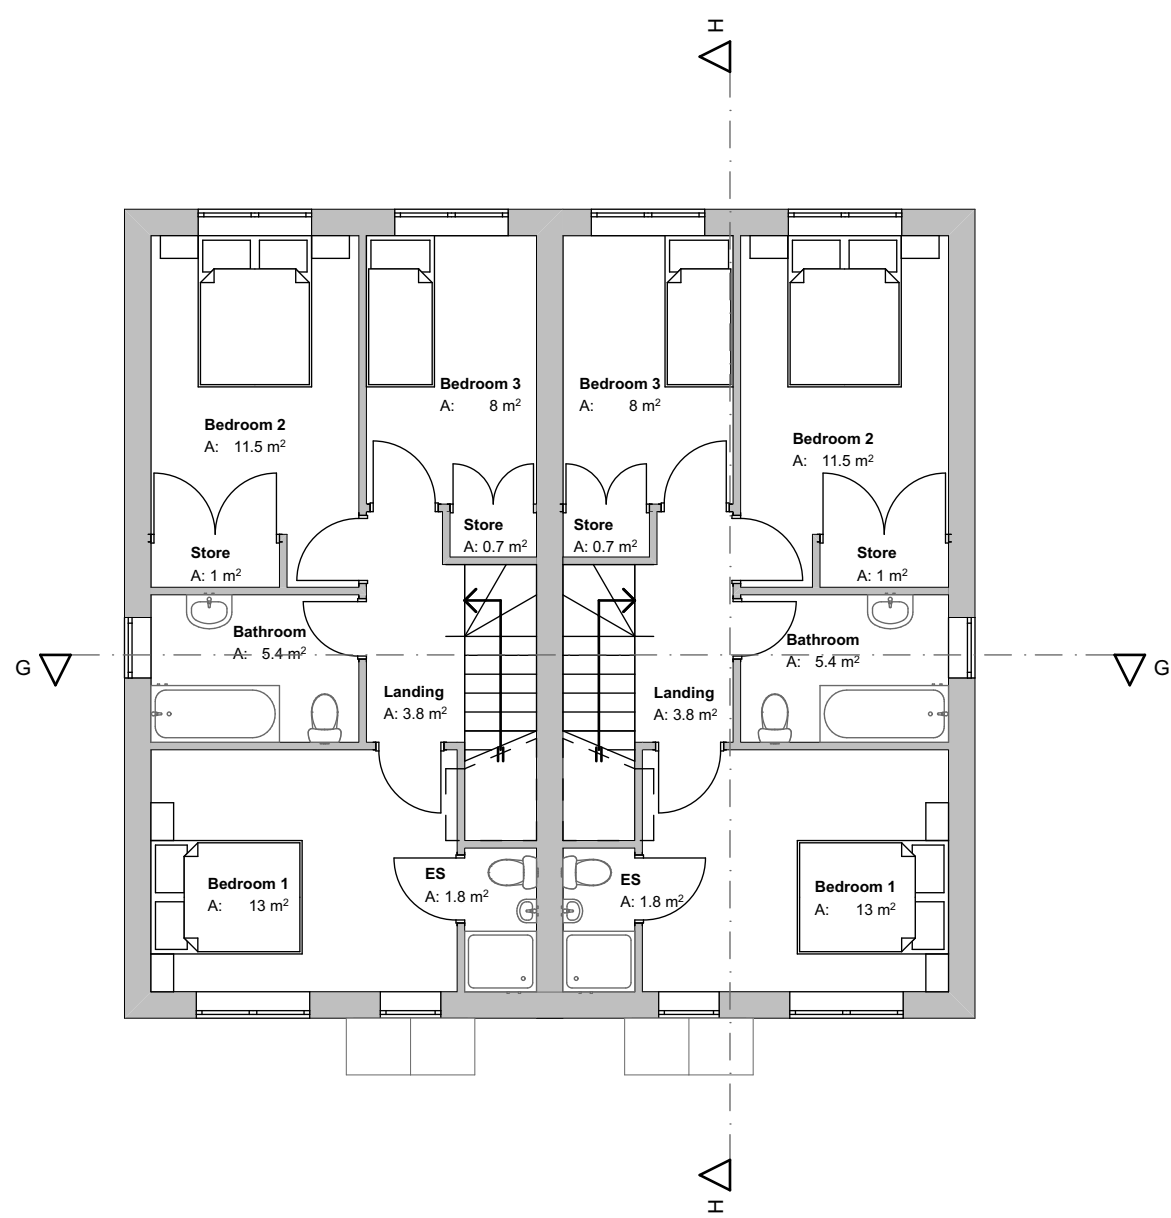

First Floor

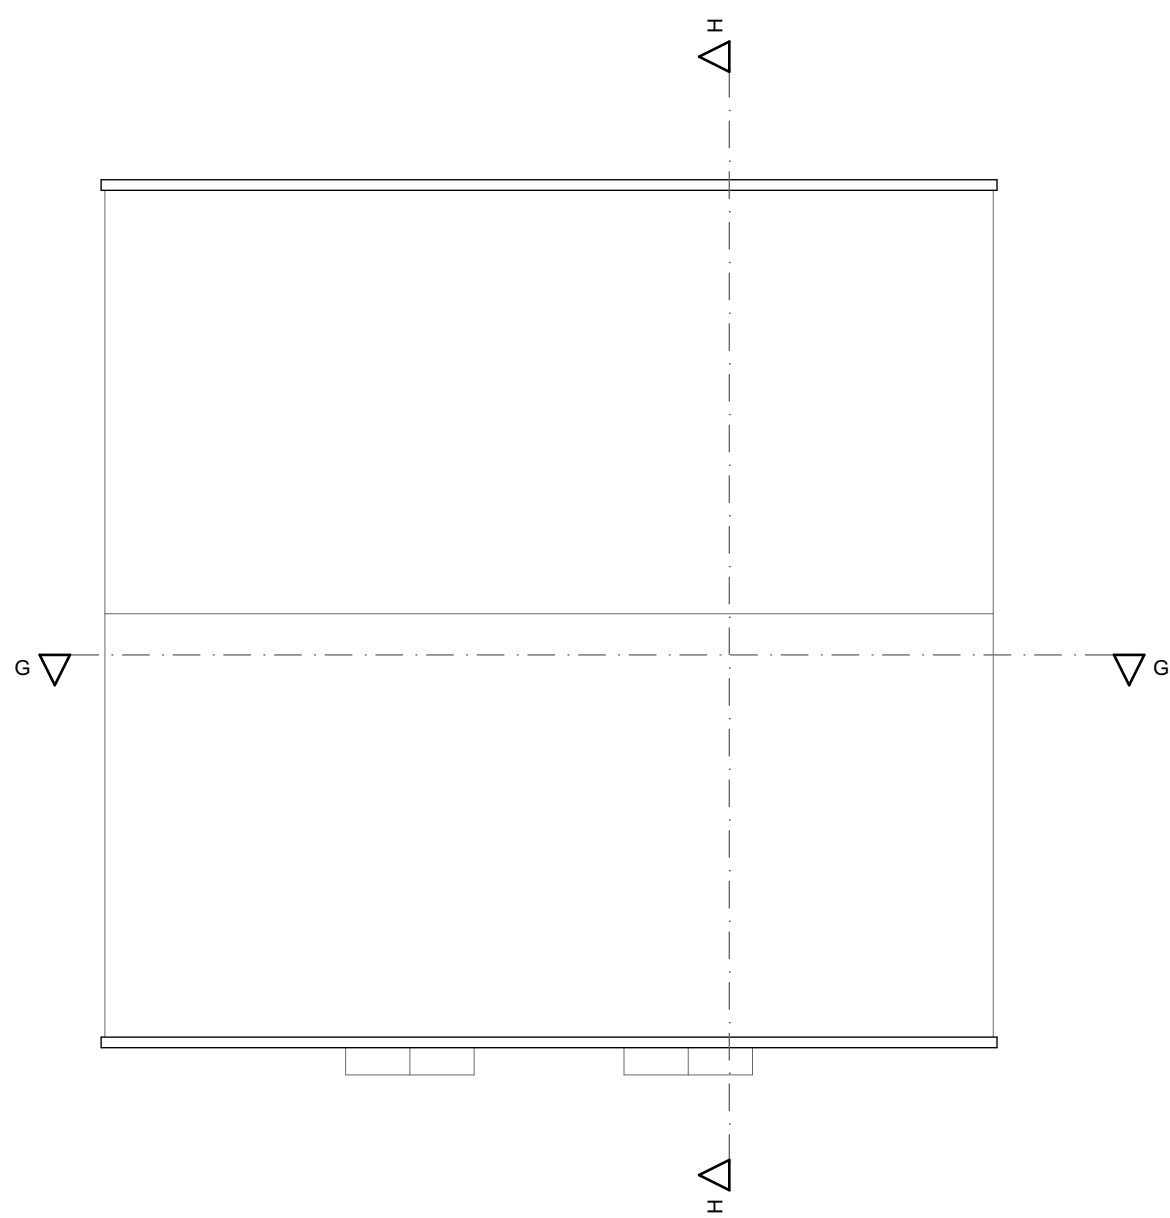


Roof Plan

## Notes


Do not scale off this drawing except for planning purposes  
Check all dimensions on site before any work commences  
All goods, materials and workmanship must conform to current building regulations, british standards and codes of practice.  
Copyright of this drawing is to be retained by Ecotecture Ltd and must not be reproduced without written consent from the practice.

Drawing to be printed A1

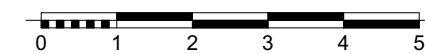

Scale Bar

3 Bedroom 5 Person House  
102m2 (1098 sqft)

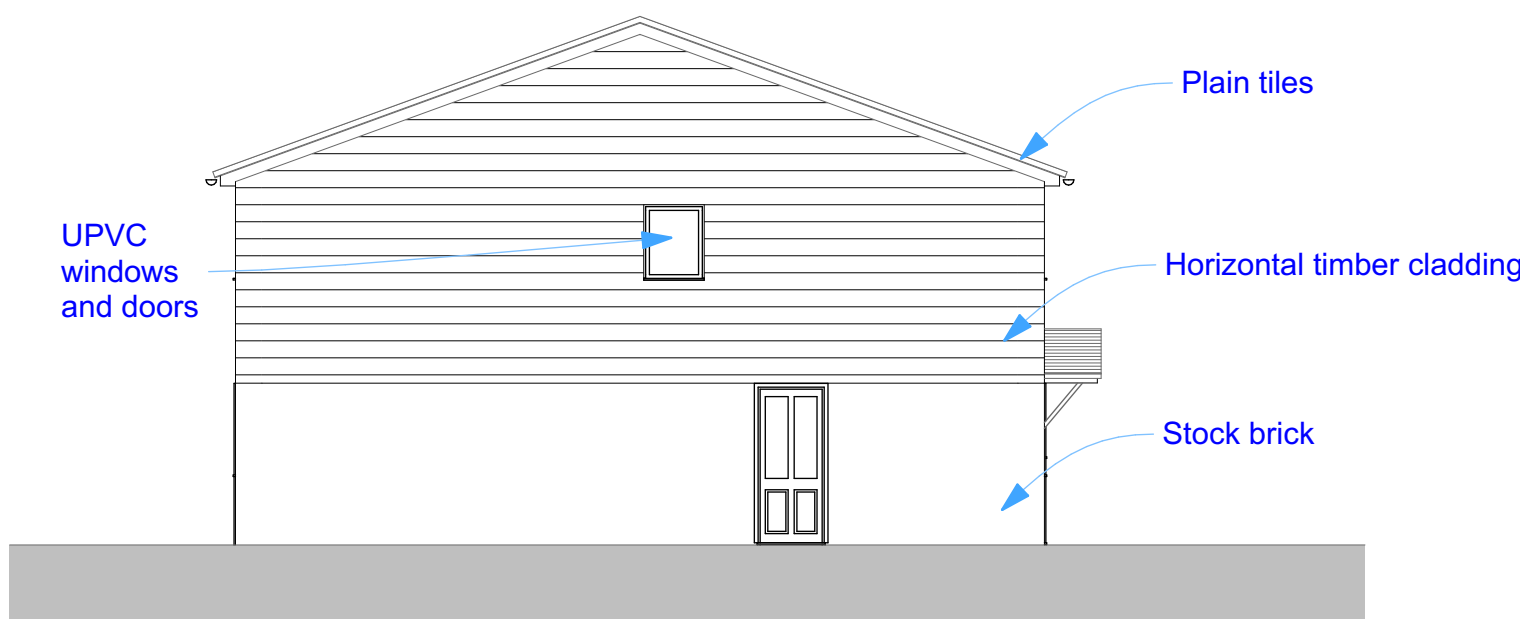

6 Flank Elevation 1:100



7 Rear Elevation 1:100




8 Flank Elevation 1:100



5 Front Elevation 1:100



Section G-G

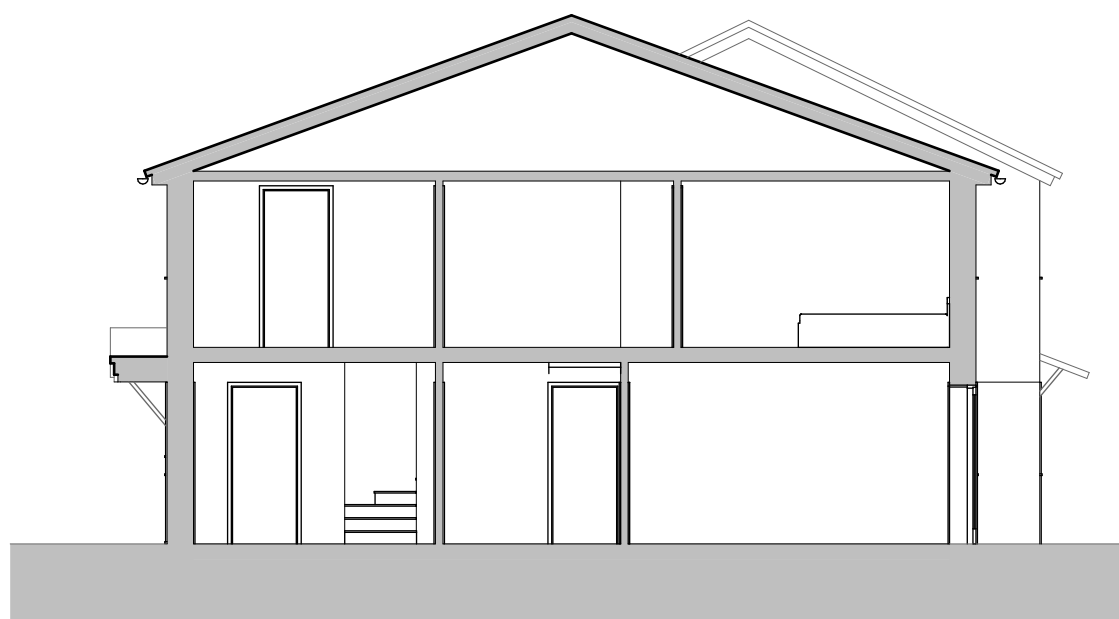

Section H-H

RevID	Issued By	Issue Date	Layout Comment

ecotecture  
ecological design

01444 416745  
info@ecotecture.co.uk  
www.ecotecture.co.uk

31 Sussex Road  
West Sussex  
Haywards Heath  
RH16 4DZ

Client: Sepa Ltd

Address: Former Electric Sub Station  
Langton Park  
Wroughton  
SN4 0QN

Description: Proposed Three Bedroom House

Scale: 1:100  
Drawn: CH  
Date: Apr'18  
Checked: JS

Drawing No: 495 /06