


NOTES:
1. This drawing is copyright.
2. All dimensions to be checked on site before commencement of any works. Any discrepancies to be reported to the Project Administrator for verification. Do not scale from this drawing.

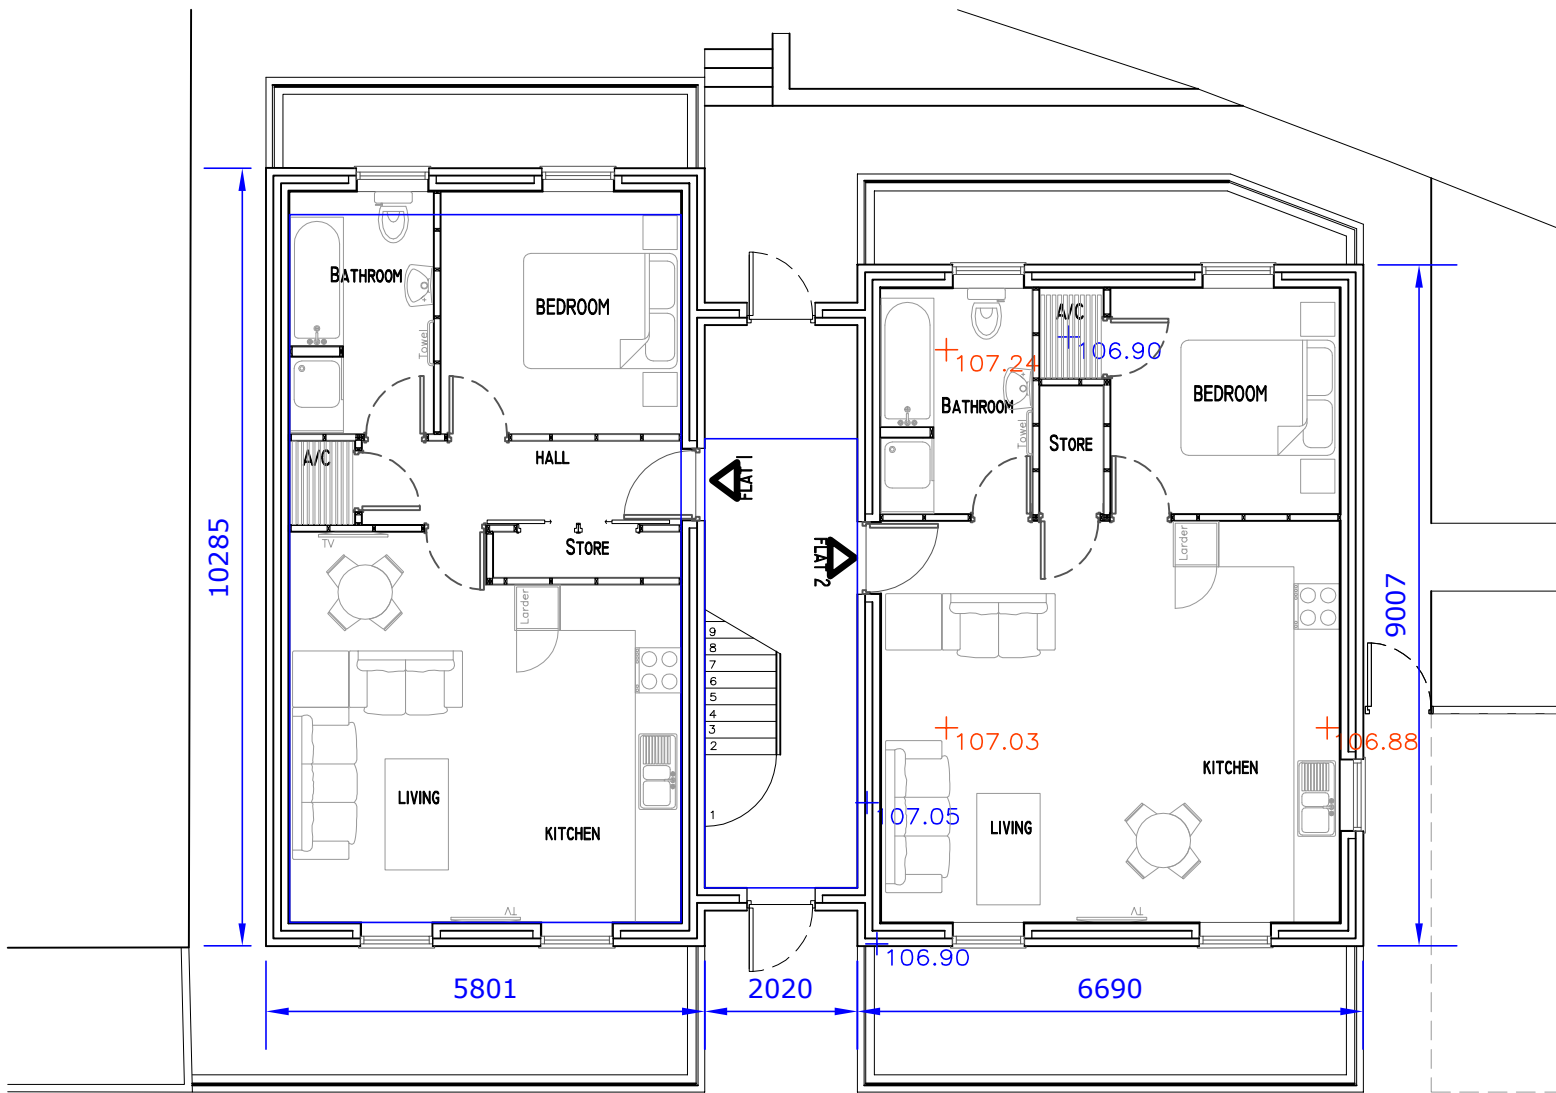

Ground Floor Plan

Schedule of Areas:

Site Area	= 423 sq m
Flat 1	= 50.0 sq m
Flat 2	= 50.8 sq m
Flat 3	= 50.0 sq m
Flat 4	= 50.8 sq m
Flat 5	= 50.0 sq m
Flat 6	= 50.8 sq m

Revisions:		
Rev	Date	Description

ALPHA
PROPERTY SERVICES

Address: Land Adjacent 98 Redcliff
St Swindon SN2 2B

ProjectProposed Developmen

Drawing: Ground Floor Plan

Scale: 1:100 @ A3

Date: March 2018

Number: 18/14: 03

Bridge House 14 Wharf Road Wroughton Swindon
Wiltshire SN4 9LB Tel: 07771 36 16 4
Email: alpha.ps@btinternet.com

