
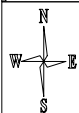


S/OUT/18/0942  
Outline application for the erection of 5no. dwellings following demolition of existing equestrian buildings and dwelling.  
Longfield Kingsdown Lane Blunsdon Swindon SN25 5DL

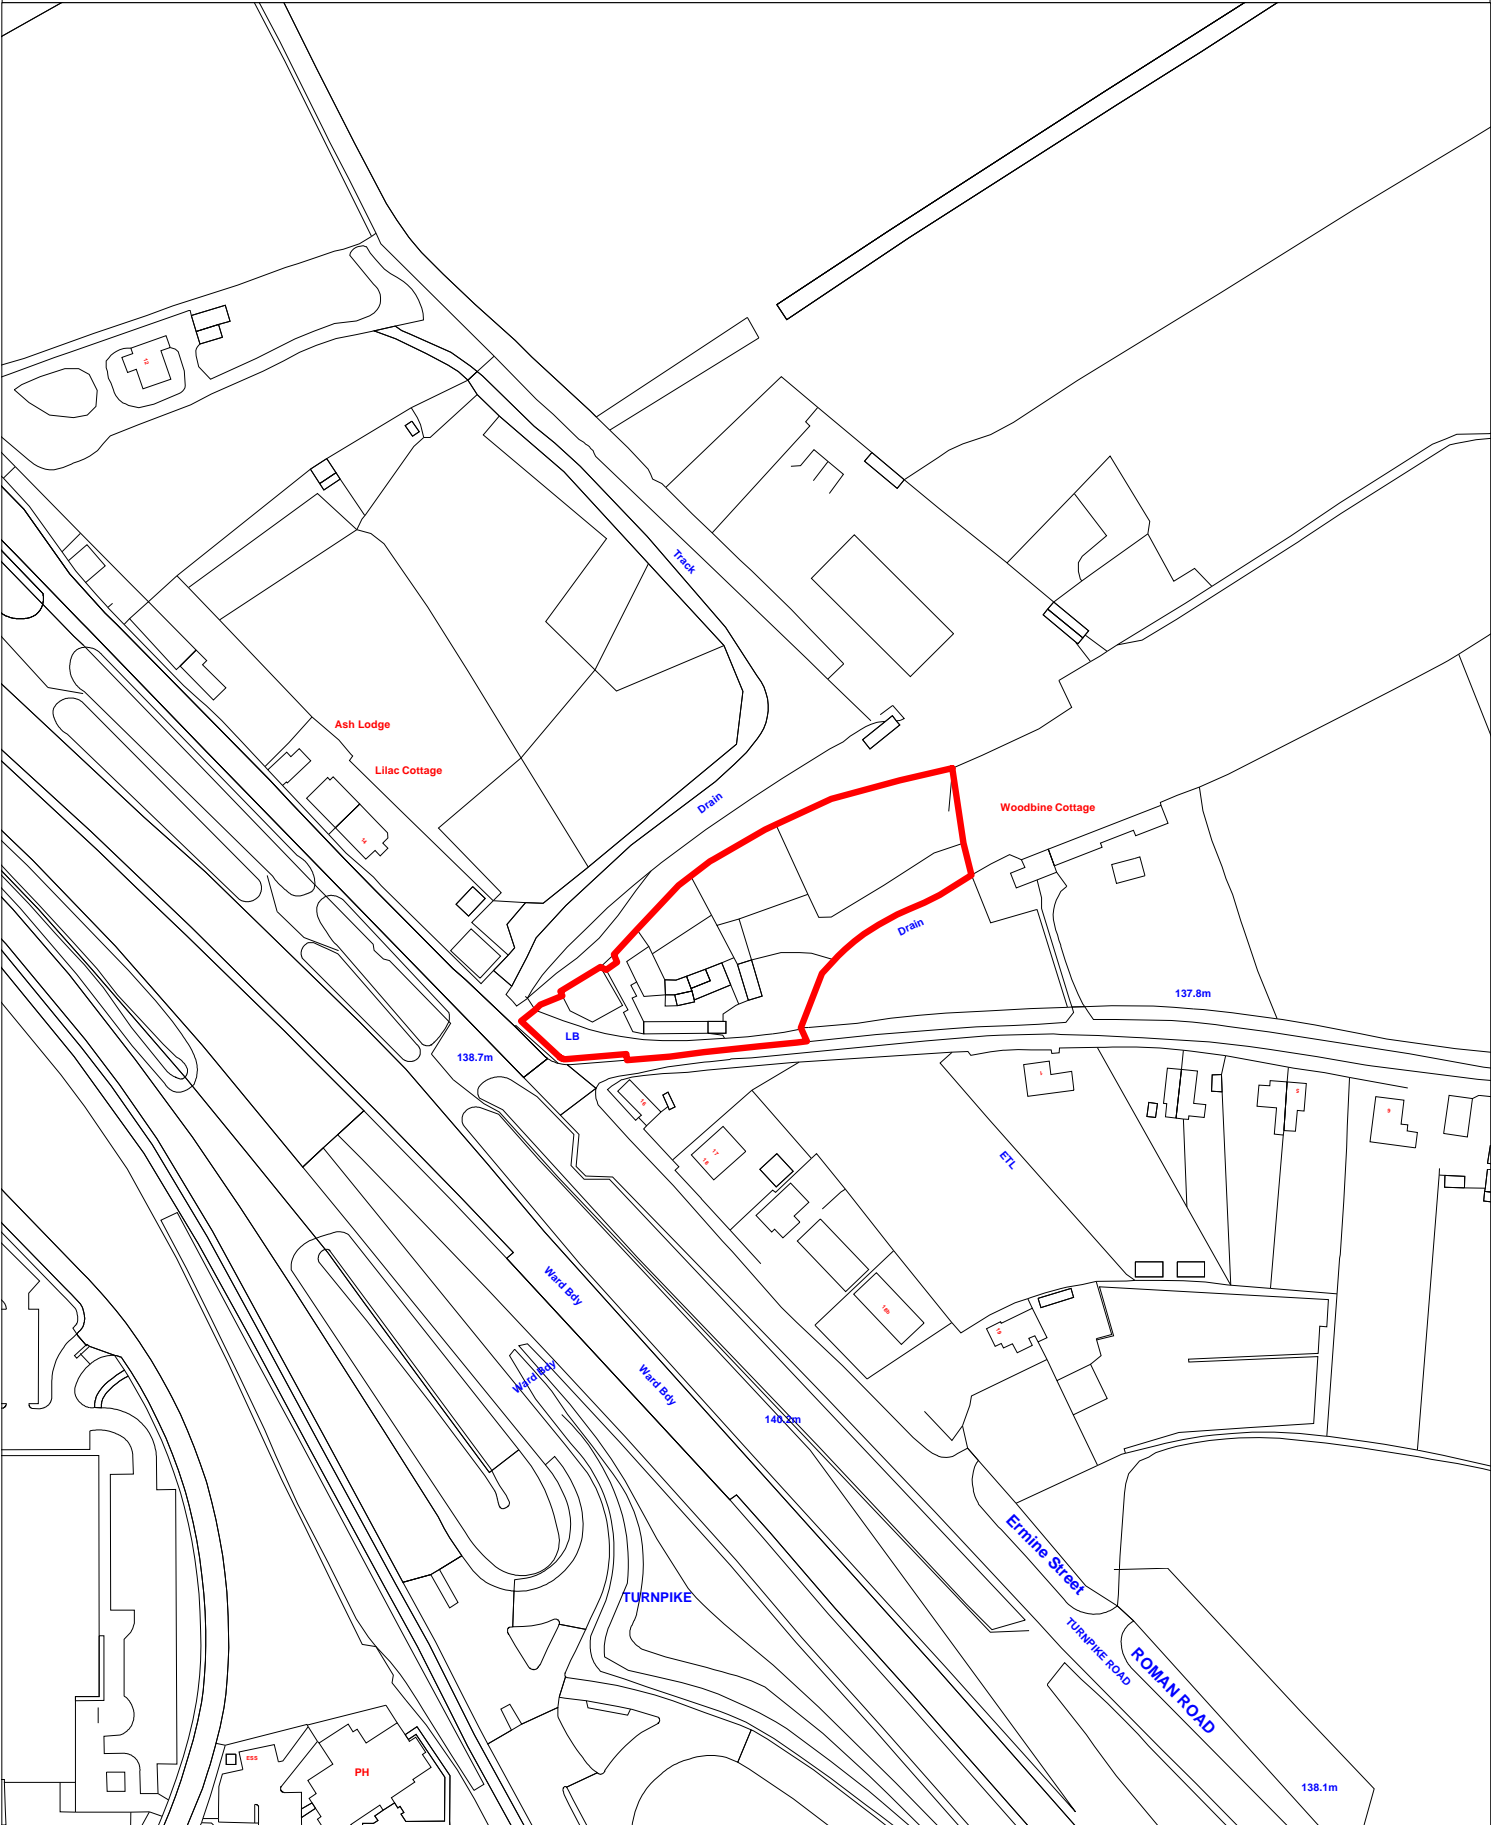

This Plan is for illustrative purposes only and is not intended to provide accurate representation of the development.  
In all cases references should be made to the submitted plans.