
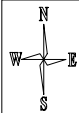


Erection of replacement shop with ancillary office accommodation and associated works.

3-5 Lagos Street Swindon SN1 2BU

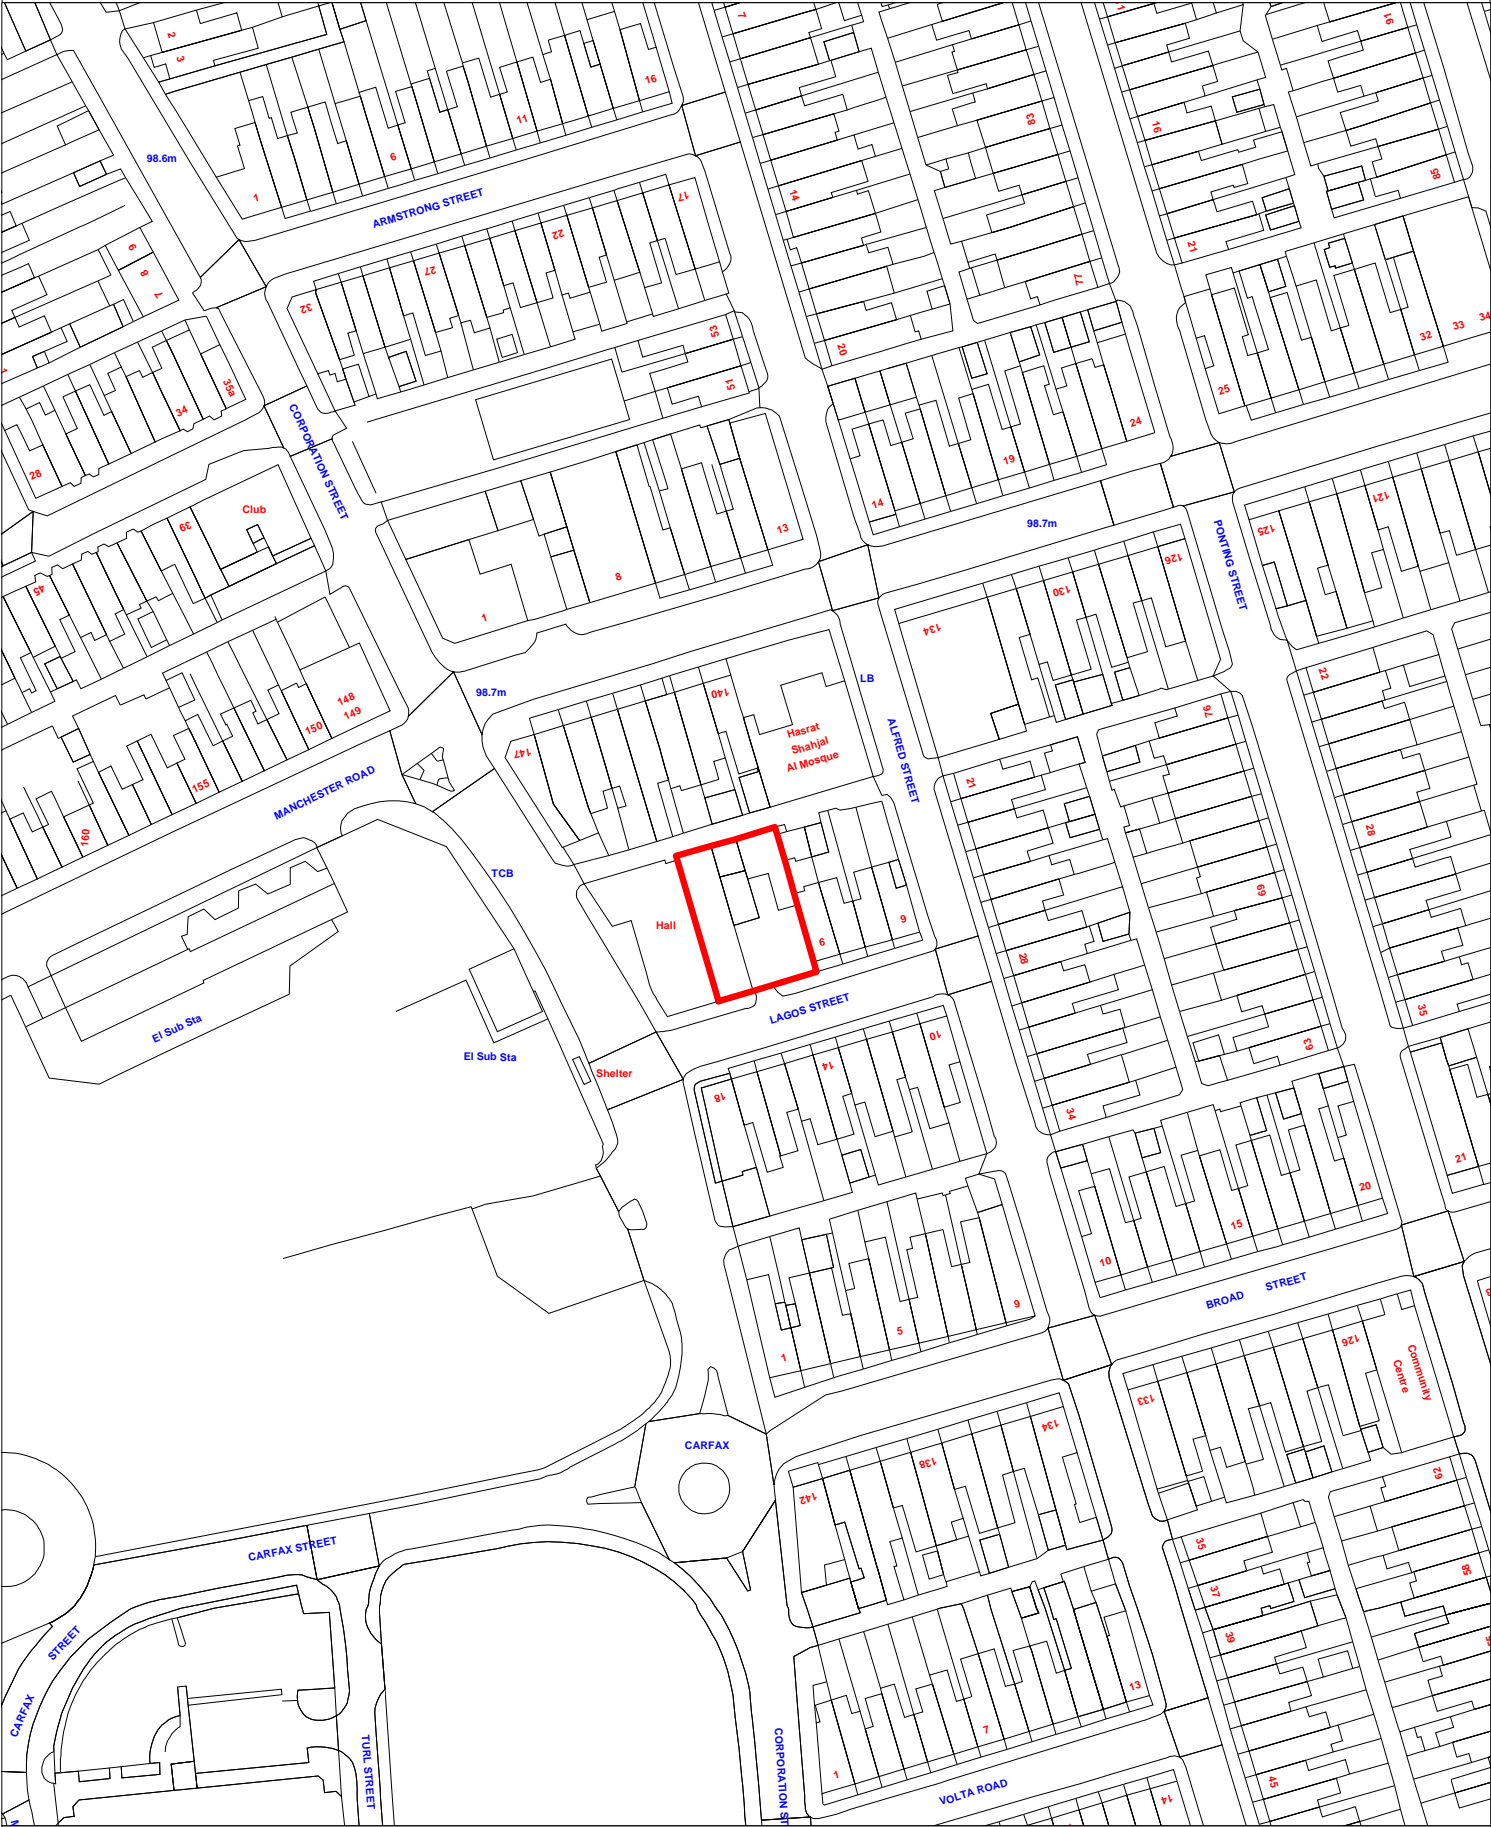

This Plan is for illustrative purposes only and is not intended to provide accurate representation of the development.
In all cases references should be made to the submitted plans.