
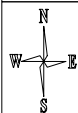


S/HOU/18/0855

Erection of a detached garage, two storey side and rear extensions and creation of vehicular access via Back Lane.

Down Elms House Back Lane Blunsdon Swindon SN26 7BJ

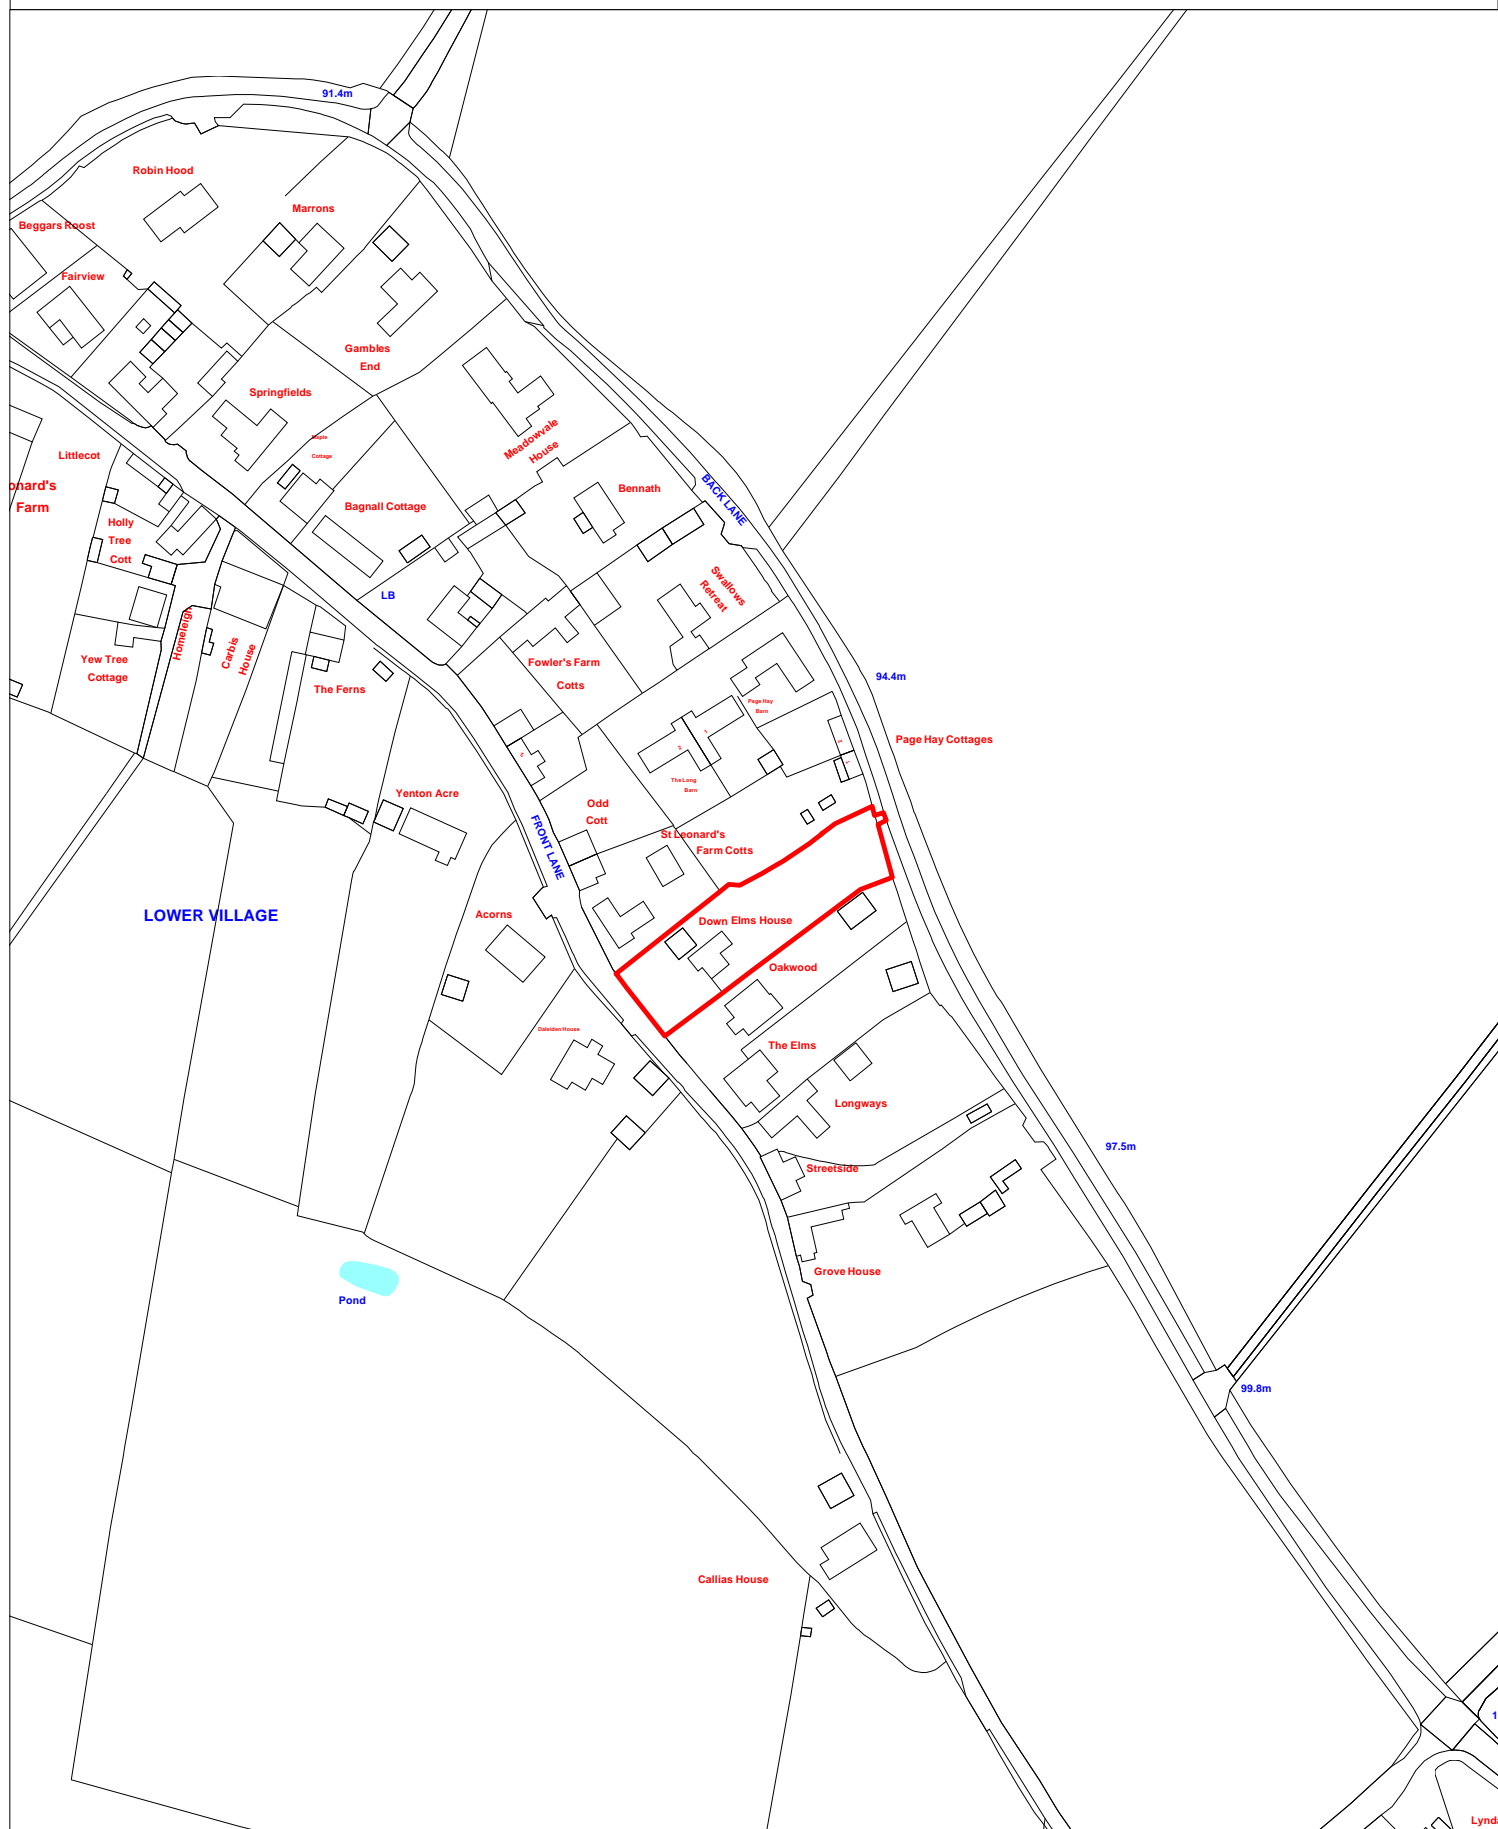

This Plan is for illustrative purposes only and is not intended to provide accurate representation of the development.  
In all cases references should be made to the submitted plans.

© Crown copyright and Database Rights 100024296 2017