


EXTERNAL FINISHES SCHEDULE	
ROOF	Dark brown interlocking tiles to match existing property.
WALLS	Red-brown facing brickwork to match existing property
WINDOWS	Dark Brown UPVC wood grain effect. Dark grey powder coated aluminium bi-folds
RW GOODS	Black upvc to match existing house.

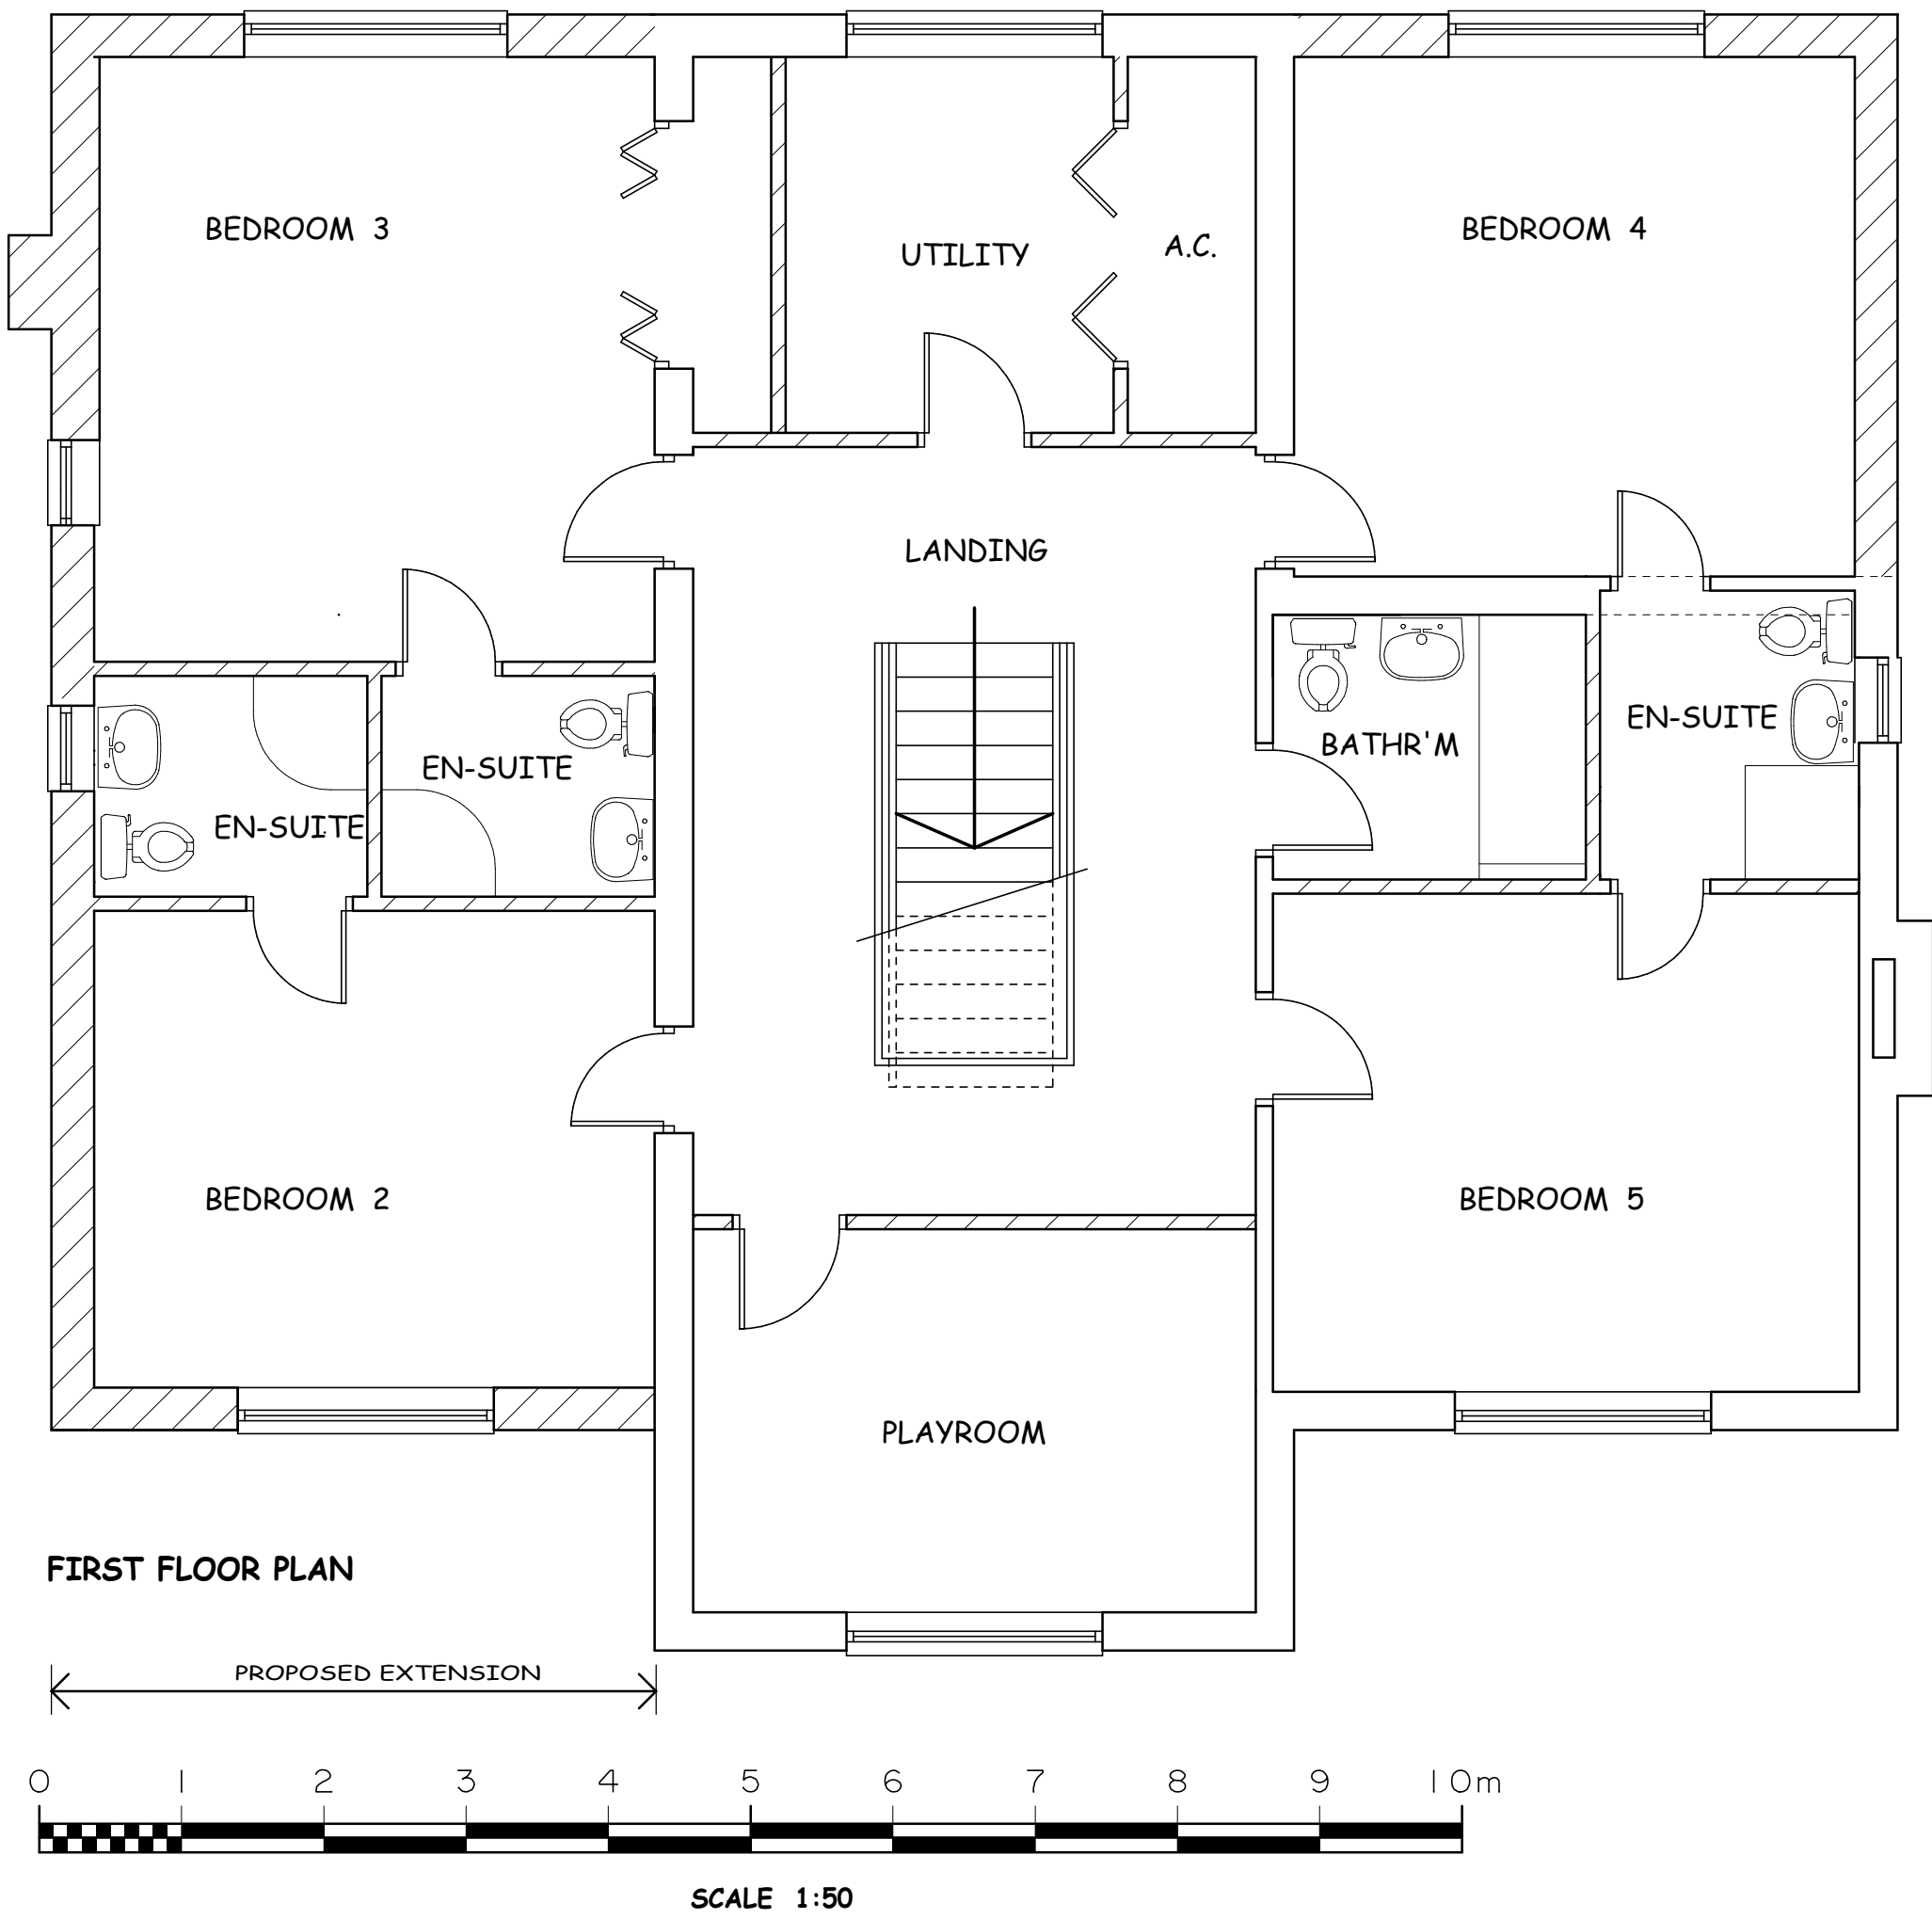

A		
	Date	Revision

P J ARCHITECTURAL SERVICES
58A PURTON ROAD
SWINDON
SN2 2LZ
TEL : 01793 535556
MOB : 0784 845 3455
E-mail : pj.p@btinternet.com

Client
MR & MRS L PRESTON

Project Title
**DOWN ELMS HOUSE
FRONT LANE
BLUNSDON
SWINDON
SN26 7BS**

Drawing Title
**PROPOSED EXTENSIONS
(Revised Proposal)**

Scale(s)
1:50 and 1:100 @ A1

Date 04/05/2018 Drawn by P
© copyright

Project / Drg.No.
B 3066 20 A