
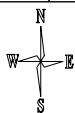


S/OUT/18/0405

Outline application for the erection of up to 70no. dwellings, extension to cemetery, community shop, cafe, public toilets and car parking, open space, landscaping and associated works - Access not reserved.

Land At Sams Lane Blunsdon Swindon

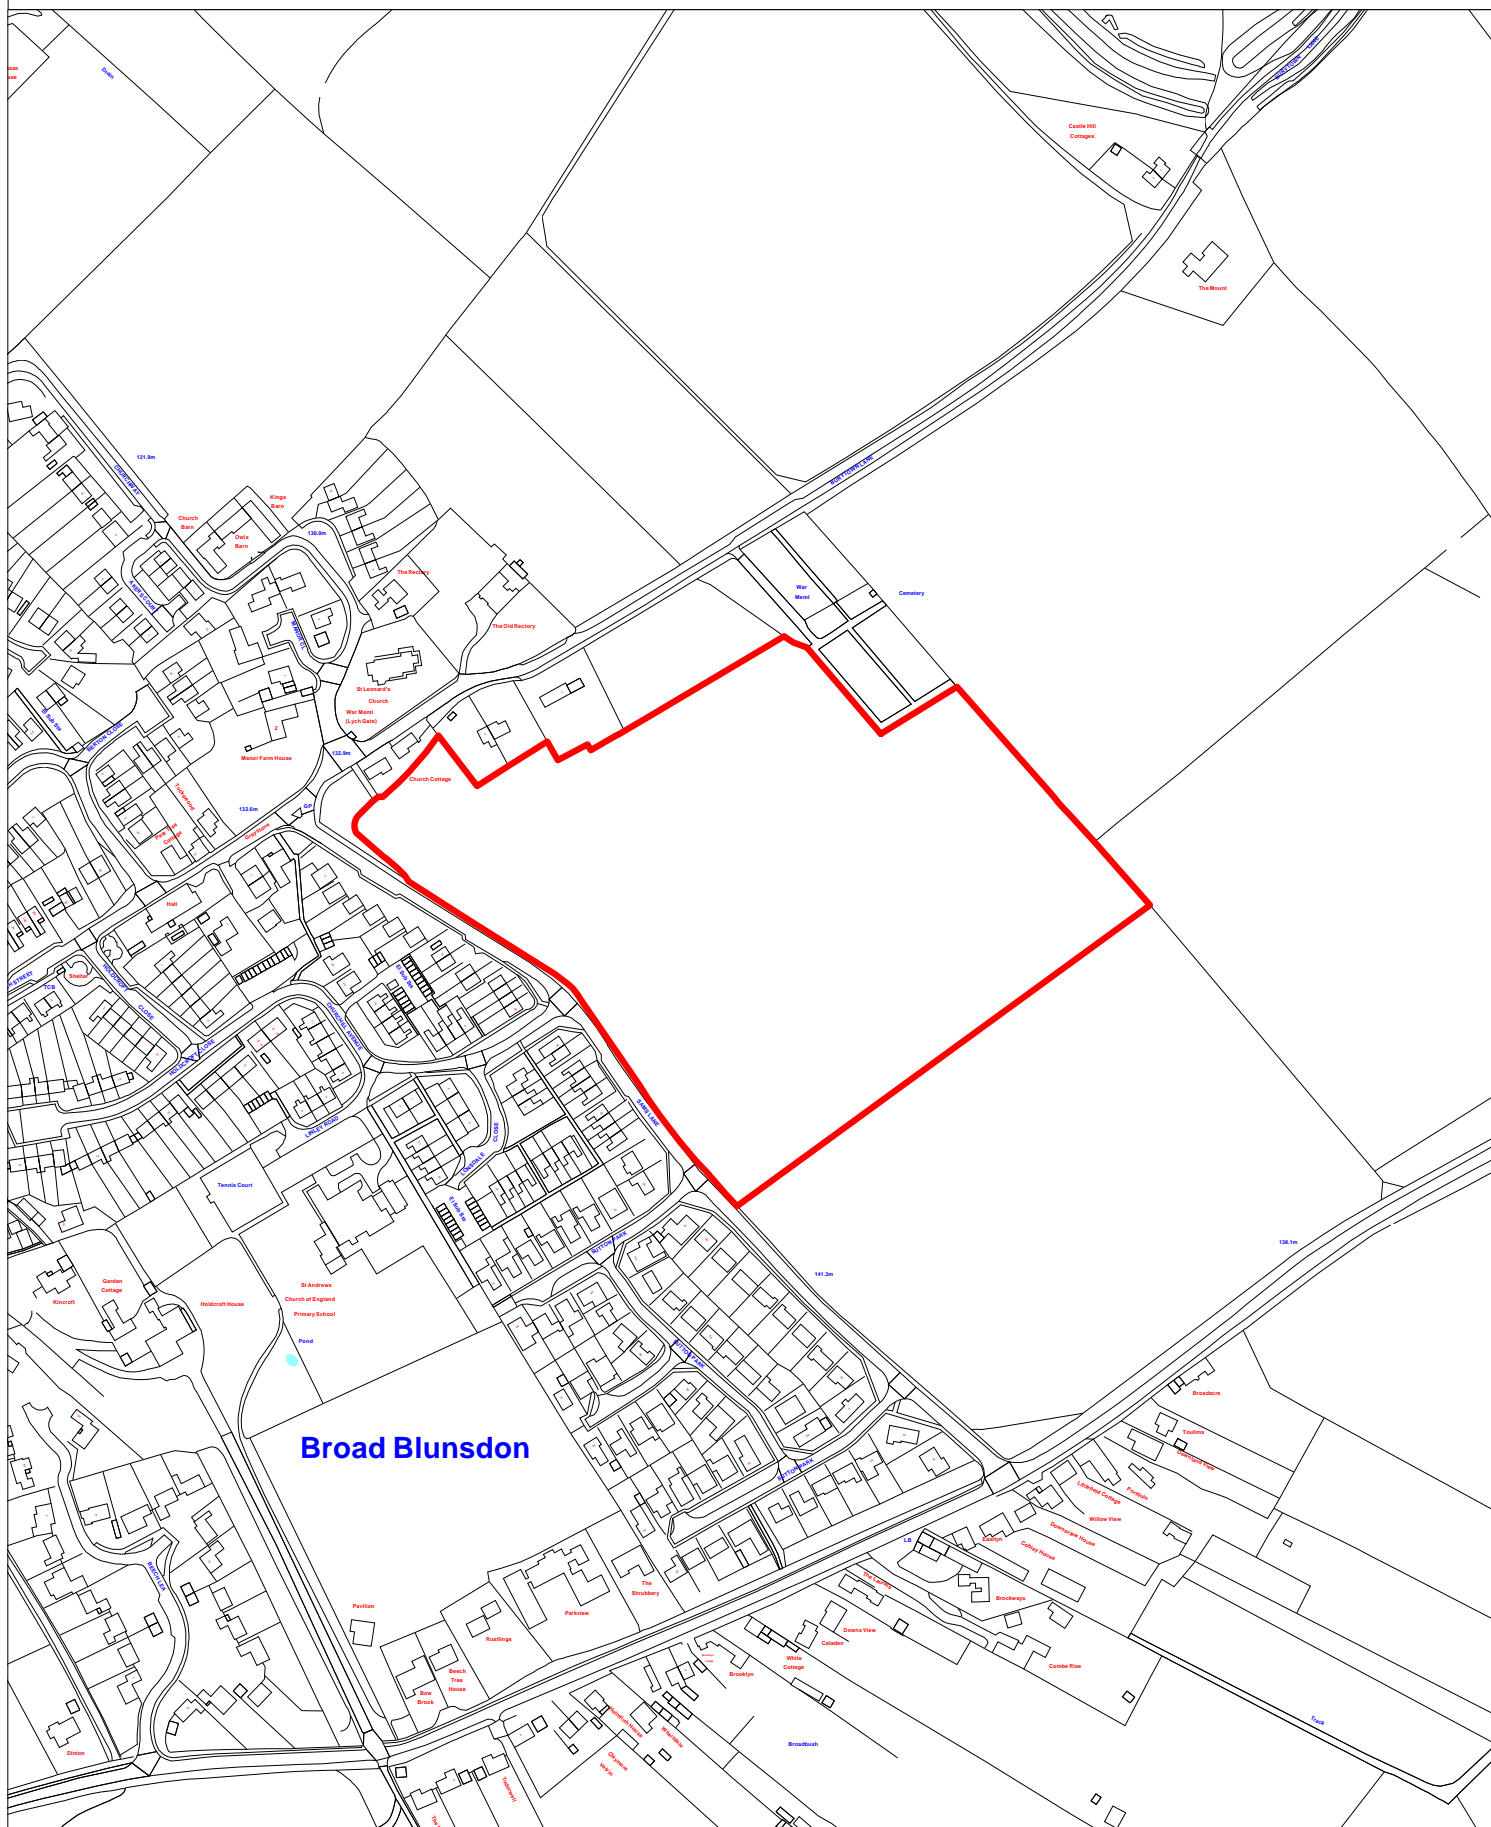

This Plan is for illustrative purposes only and is not intended to provide accurate representation of the development.
In all cases references should be made to the submitted plans.

© Crown copyright and Database Rights 100024296 2017