


NOTES

This drawing is the copyright of Quattro Design Architects Ltd and should not be reproduced in whole or in part without written permission. Only figured dimensions to be used for construction. Check all dimensions on site. Any discrepancies are to be reported to the Architect as soon as possible.

REVISIONS

-: 05.03.2018 - JW - TB: Drawing Created.

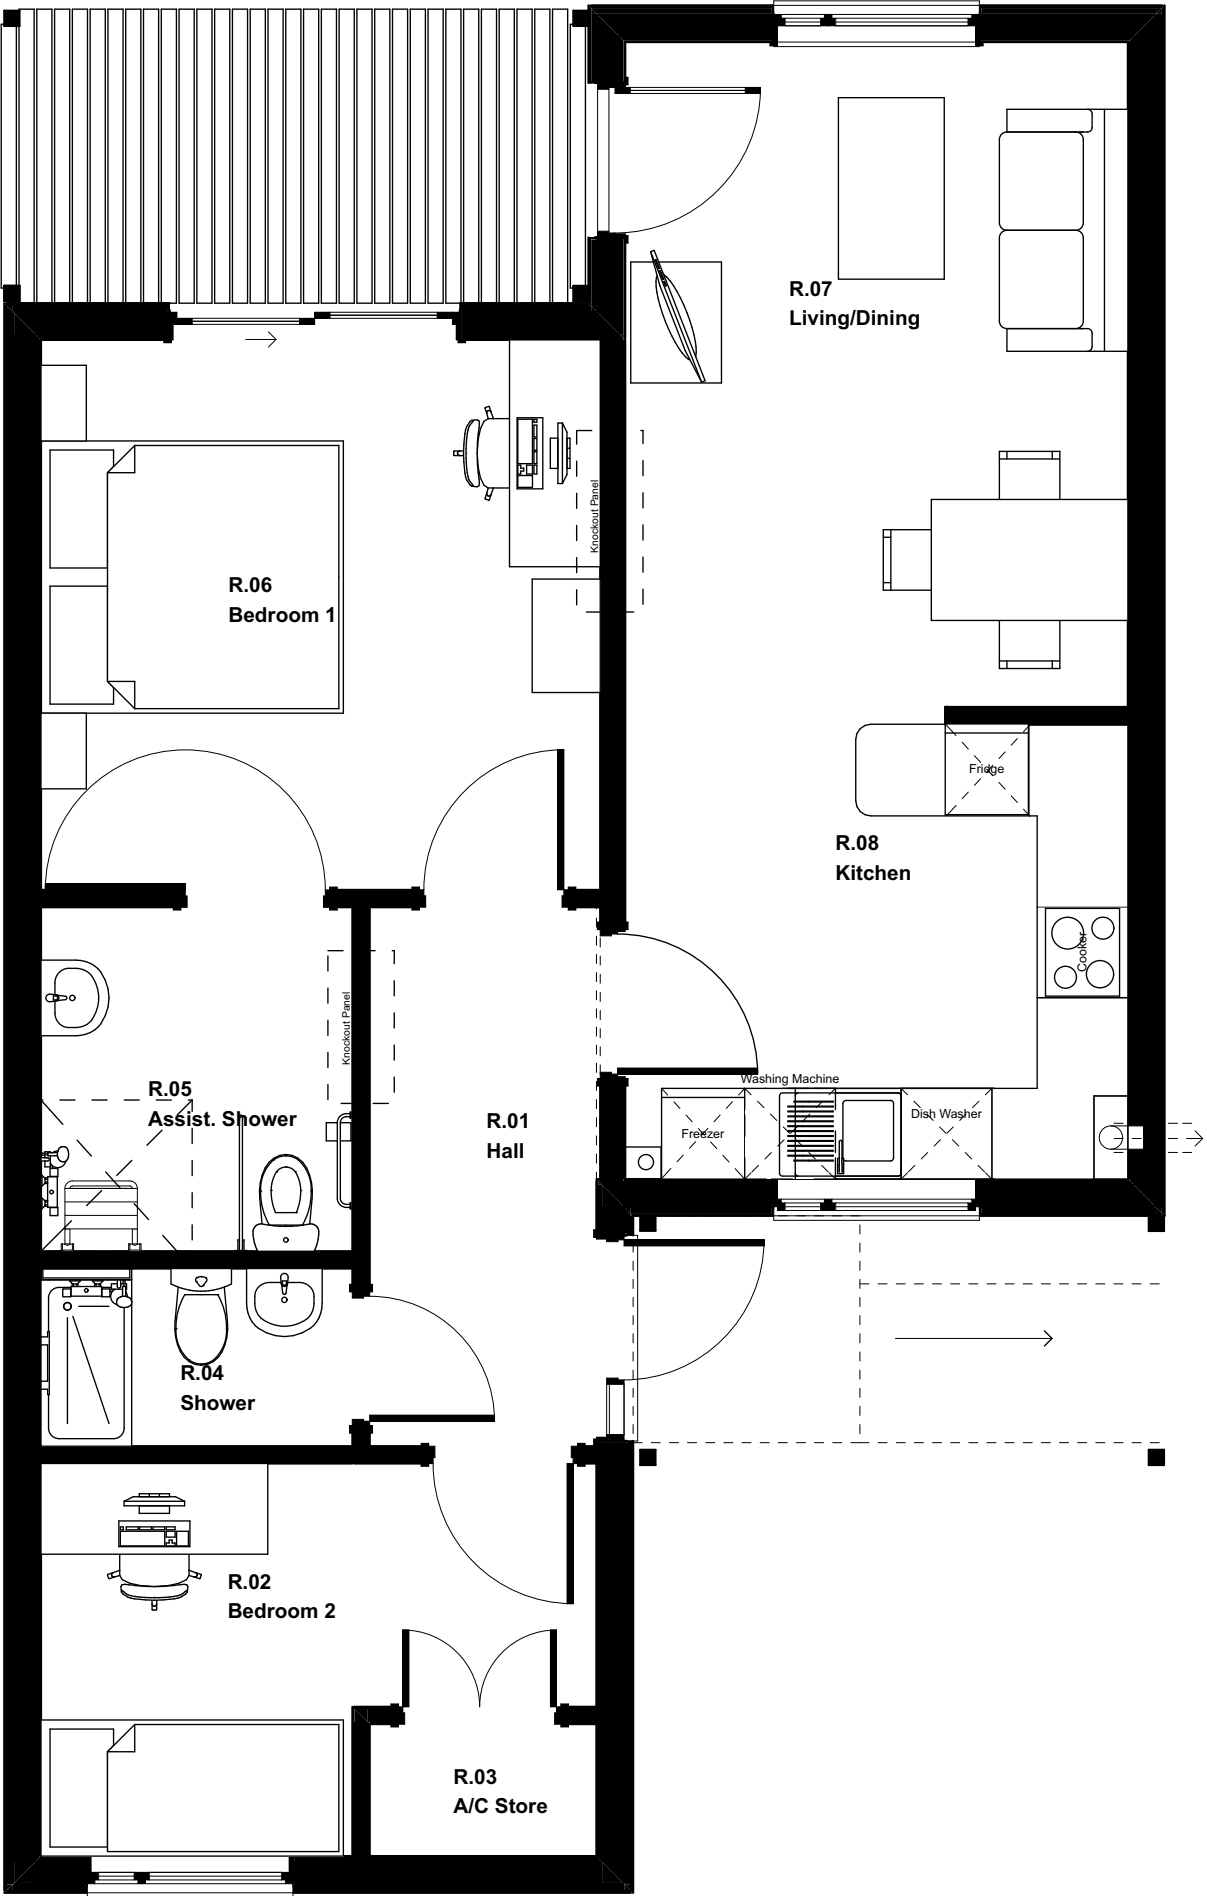

PLOTS 2,3,4,7,9,11 &13 - 2B3P



DRAWING TITLE

Proposed Ground Floor Plots
2,3,4,7,9,11,13

PROJECT

Pilgrim Close, Shaw Village,
Swindon

CLIENT

Swindon Housing Development
Company Ltd

SCALE 1:50@A3

DATE March 2018



DRAWING NO. REV

5552-P-20 -