


S/18/1373
Erection of 2no. dwellings.

77-78 St Philips Road Stratton St Margaret Swindon SN2 7QP

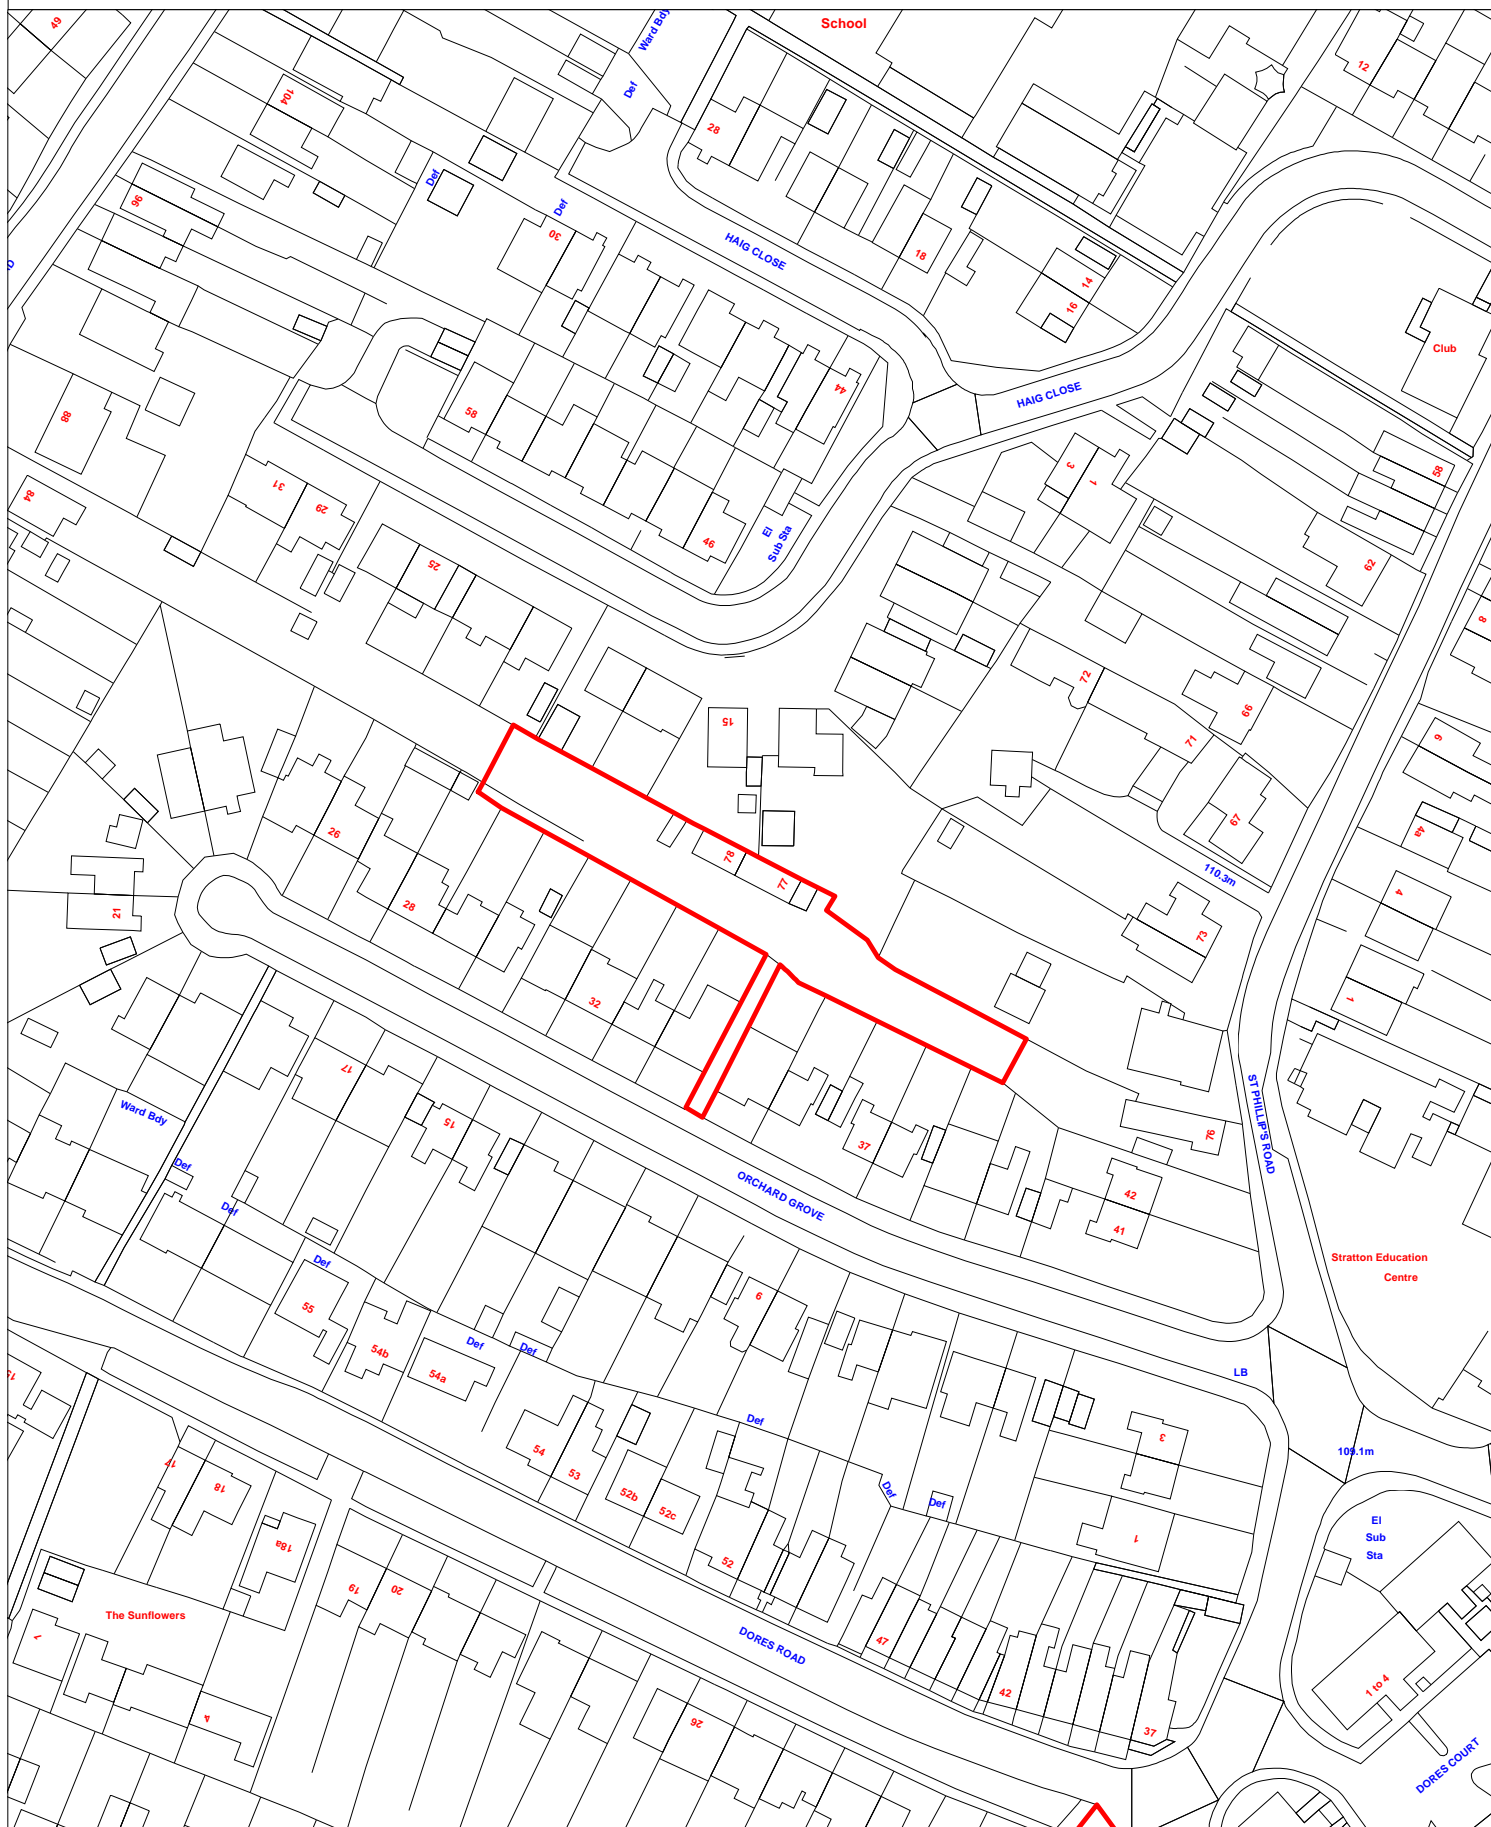

This Plan is for illustrative purposes only and is not intended to provide accurate representation of the development.
In all cases references should be made to the submitted plans.

© Crown copyright and Database Rights 100024296 2018