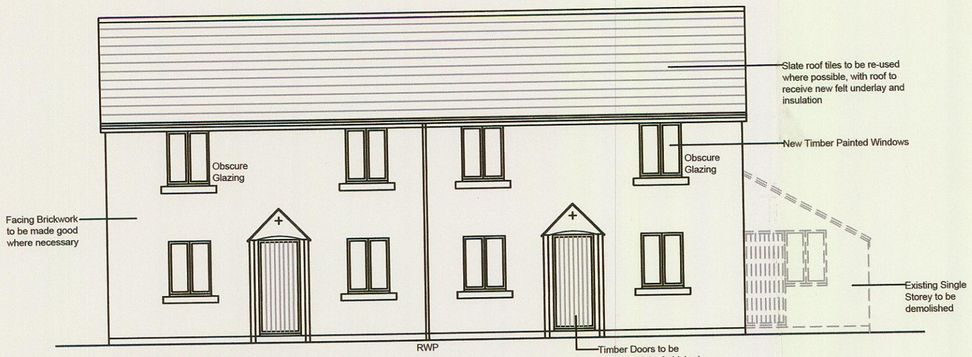

Front Elevation

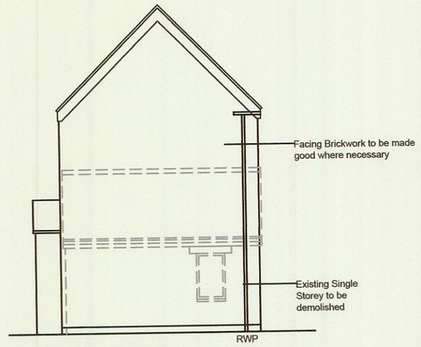

Side Elevation

Note:
Cottages to be refurbished and receives new timber windows, new black rainwater goods.
Internally to be decorated.
Roof repairs as noted.

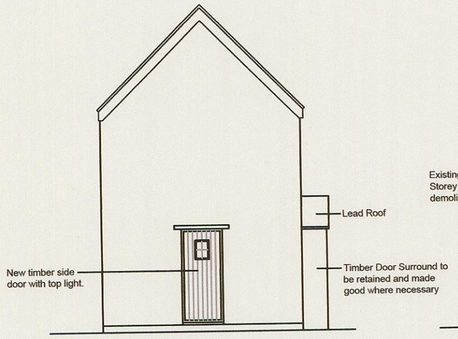

Side Elevation

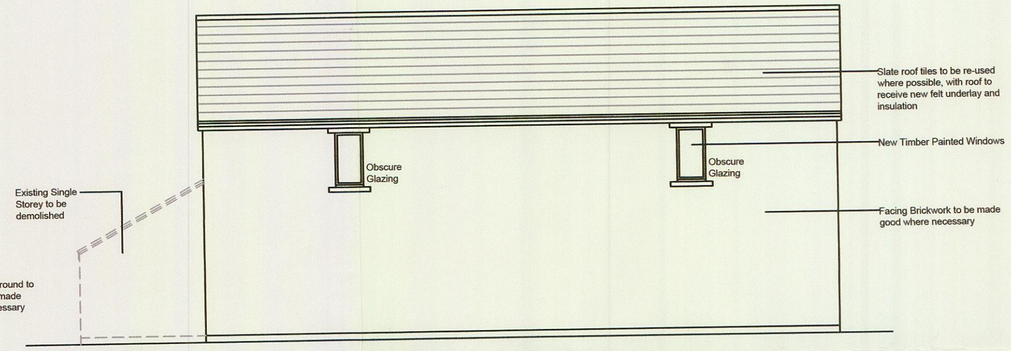

Rear Elevation

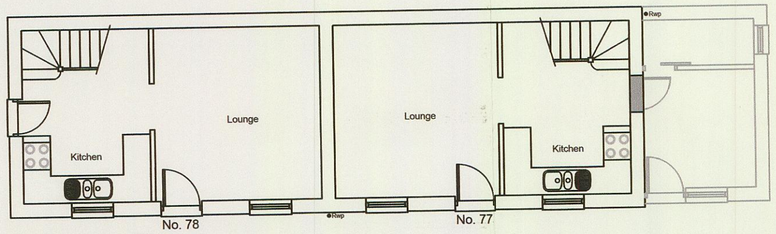

Ground Floor Plan

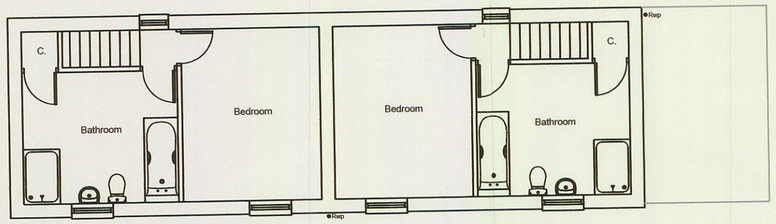

First Floor Plan

SWINDON BOROUGH COUNCIL
13 AUG 2018
S/18/1373
PLANNING DEPARTMENT

SCALE 1:100
0 1m 2m 3m 4m 5m

Rev	Date	Description

• All drawings are copyright
• Report all discrepancies to project administrator
• Do not scale drawing for construction purposes
• All dimensions to be checked on site

Project Title
77 & 78 St Phillips Road
Stratton St Margaret
Swindon

Client
Mr L. Thrush

Ian Sullivan Architecture Ltd
101 Victoria Road, Swindon, Wiltshire SN1 3BD.
Tel/Fax 01793 612663 - E-mail:- ian.sullivan@btconnect.com

Drawing Title
PROPOSED FLOOR PLANS & ELEVATIONS

Job No	Drawing No	Rev
2305	151	-

Scale	Drawn	Chkd	Date
1 : 100 @ A2	CE	ISA	June '18