


NOTES:  
 1. This drawing is copyright.  
 2. All dimensions to be checked on site before commencement of any works. Any discrepancies to be reported to the Project Administrator for verification. Do not scale from this drawing.

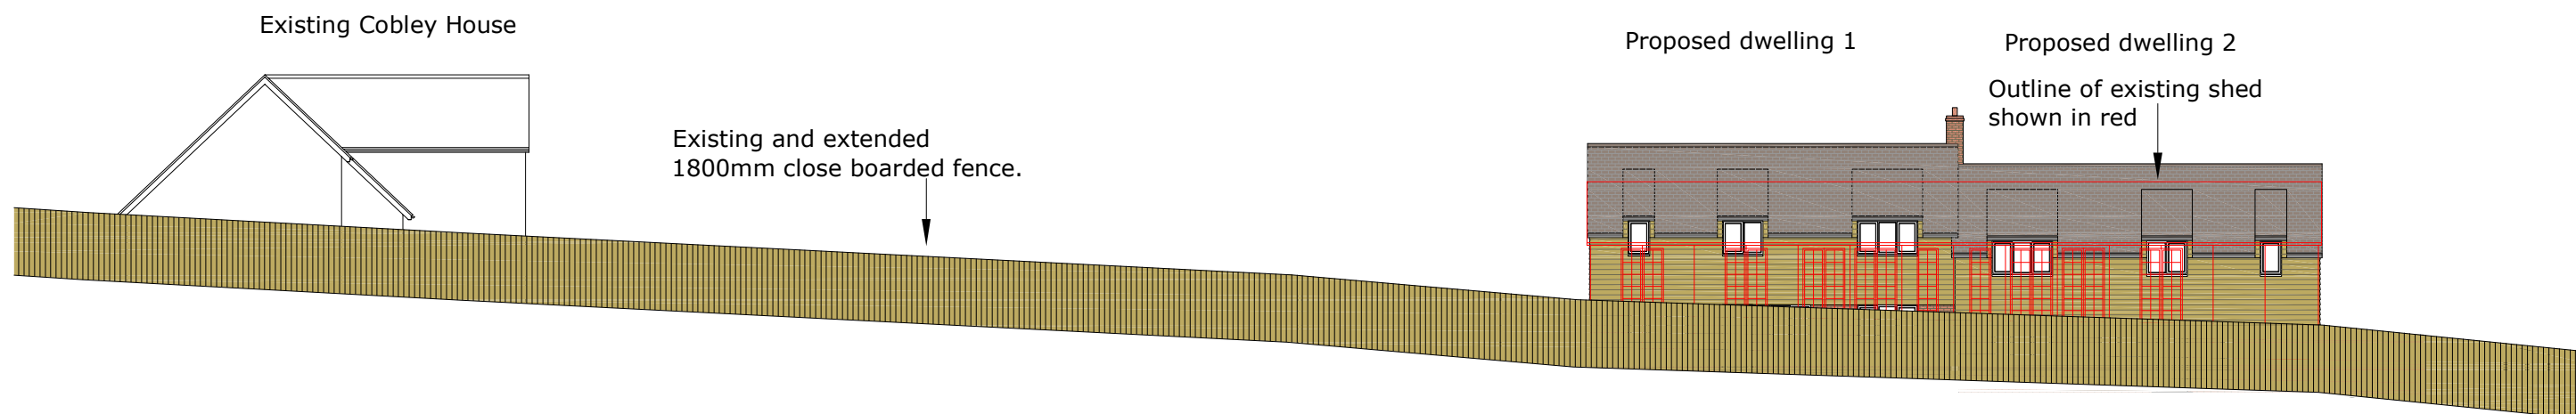

## Rear (SW) Elevational Site Section View from public footpath

Revisions:	
Rev	Date

**ALPHA**  
PROPERTY SERVICES

Address: Cobley House  
Broad Bush, Blunsden  
Swindon, SN26 7DH

Project: New Dwellings

Drawing: **Site Section**

Scale: **1:200 @ A3**

Date: February 2018

Number: **18/06:06**

Bridge House 14 Wharf Road Wroughton Swindon  
Wiltshire SN4 9LB  
Email: alpha.ps@btinternet.com

