
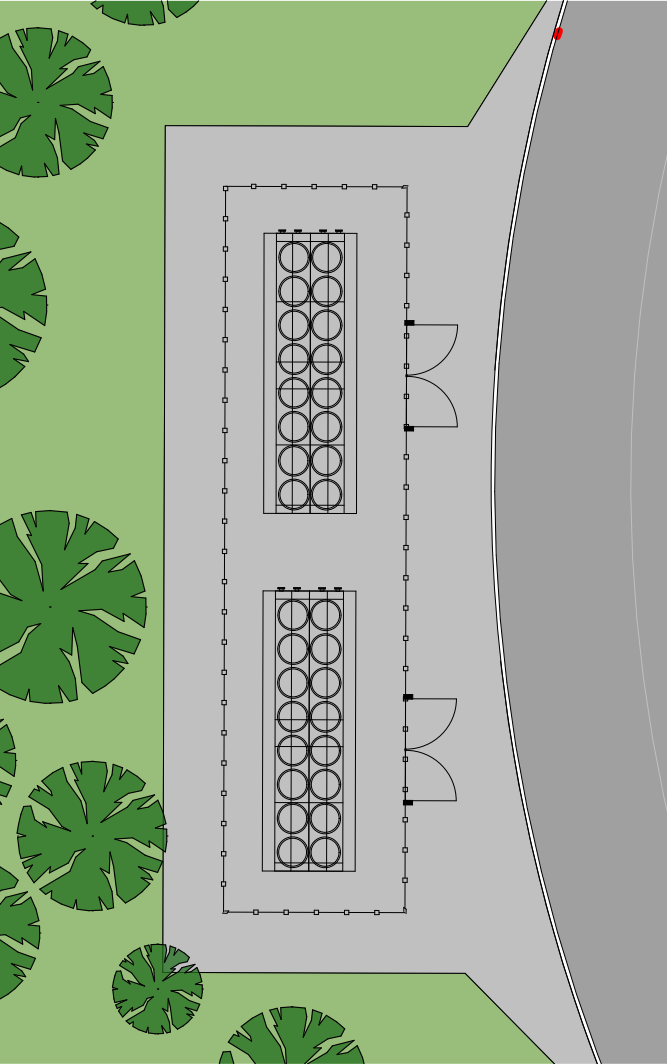


- Site Layout Key:**
- Extent of Phase 1 Reserved Matters Application
 - Main Entrance
 - Road - Asphalt/Concrete Surface
 - Car Parking - Permeable Block Paving
 - Soft Landscape
 - Contrast Paving
 - Small Block Paving
 - Bench Seating
 - Block Seating
 - Cycle Parking
 - Payment Point
 - Proposed Tree Planting
 - Existing Tree Planting (to be retained)
 - Proposed Raised Planter
 - Proposed Bollards
 - Proposed Vehicle Barrier
 - GRW Gabion retaining wall
 - BC Box Culvert
 - HR Bowling External Heat Rejection Area
 - EVC1 Electric Vehicle Charging Point - Initial 10no.
 - EVC2 Electric Vehicle Charging Point - Future 95no.

Notes

Check all dimensions on site. Do not scale from this drawing other than using scale bar. Report any discrepancies and omissions to HLM Architects. This Drawing is Copyright ©

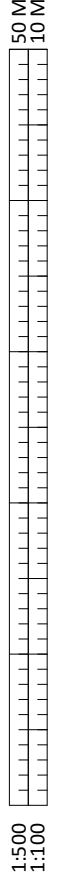

Plant Area - Scale 1:250

P12	REVISED ISSUE FOR PLANNING	03/01/16	ML	HLM
P11	REVISED ISSUE FOR PLANNING	24/07/16	ML	HLM
P10	REVISED ISSUE FOR PLANNING	09/09/16	MC	HLM
T1	FOR TENDER	09/09/16	MC	HLM
P09	REVISED ISSUE FOR COMMENT	23/04/16	MC	HLM
P08	REVISED ISSUE FOR PLANNING	03/03/16	MC	HLM
P07	REVISED ISSUE FOR PLANNING	03/03/16	MC	HLM
P06	REVISED ISSUE FOR PLANNING	31/01/16	MC	HLM
P05	REVISED ISSUE FOR PLANNING	03/01/16	MC	HLM
P04	ISSUE FOR PLANNING	26/11/16	MC	HLM
P03	DRAFT ISSUE FOR COMMENT	26/11/16	MC	HLM
P02	DRAFT ISSUE FOR COMMENT	11/01/16	MC	HLM
P01	PRELIMINARY ISSUE FOR COMMENT	05/01/16	MC	HLM
Rev	Description	Date	By	CHK

Revisions	Submittal
Project	

OASIS SWINDON

Client

SEVENCAPITAL

PROPOSED LANDSCAPE PLAN

Drawing No.	Revision
OAS-HLM-00-00-DR-L-0001	P12

Scale @ A0	Drawn
1:500	MT
Date	Checked
12/12/2017	HLM



T: +44 (0) 29 2039 6070
F: +44 (0) 29 2039 6080

LONDON: SHERRILL GARDNER, BRISTOL: BRISTOL CITY, MANCHESTER: MANCHESTER, NEWCASTLE: NEWCASTLE