


Section A-A
1 : 500

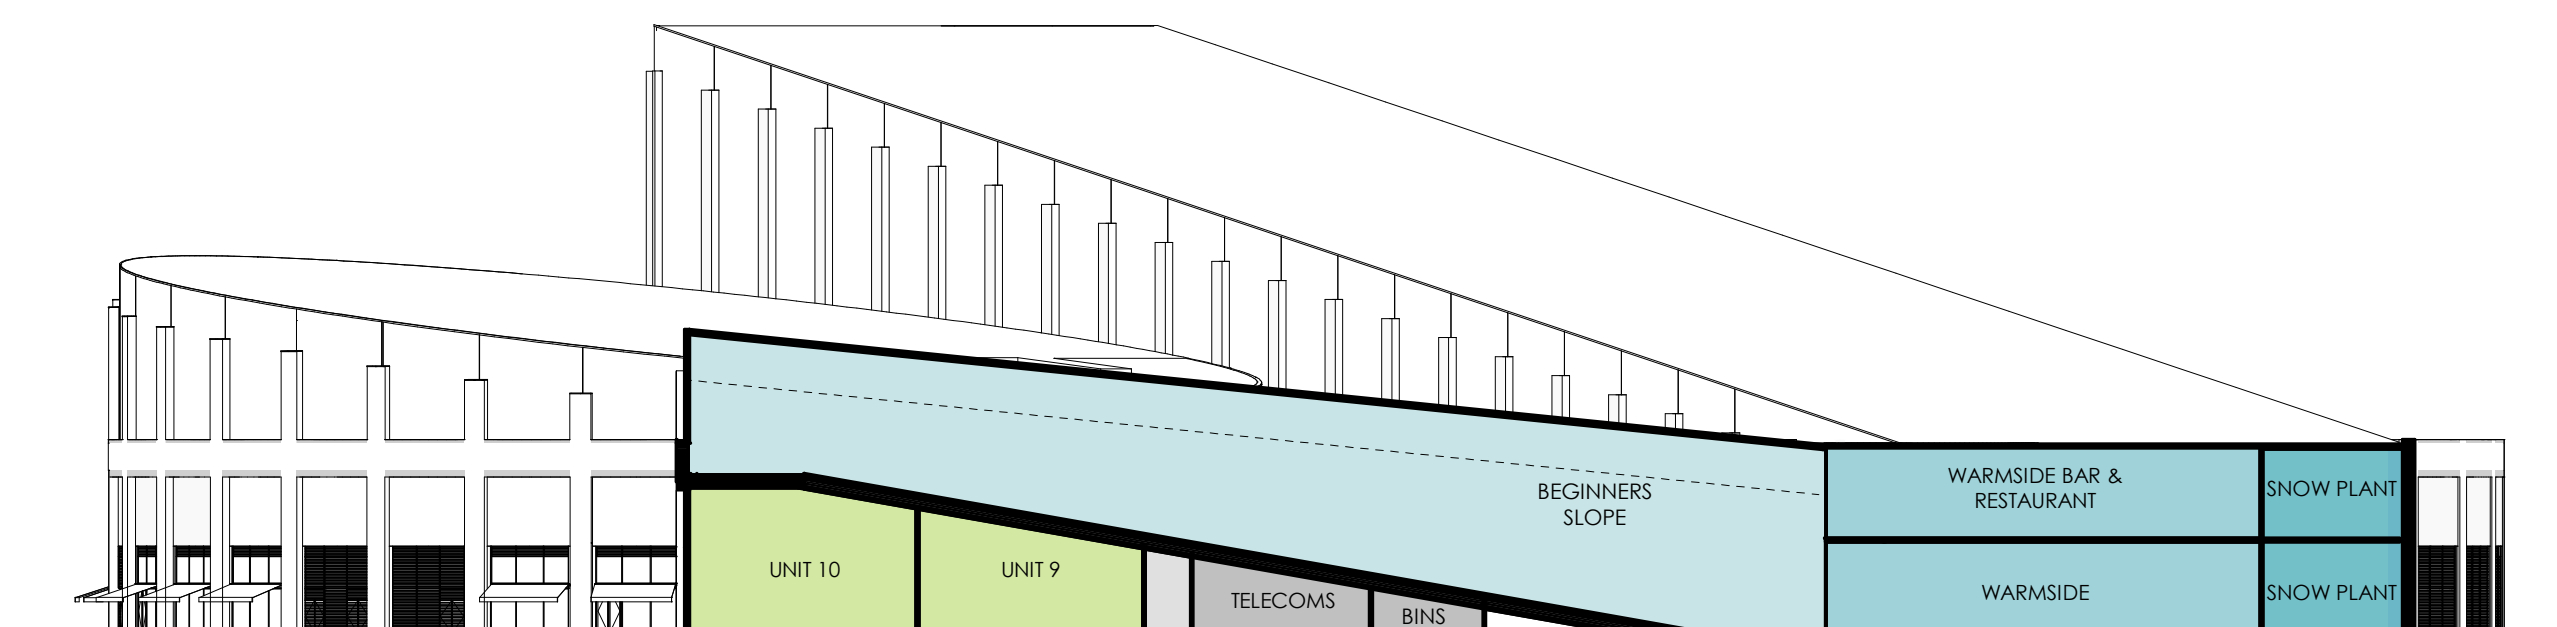

Section B-B
1 : 500

-  SNOW & SKI
-  WARMSIDE
-  SNOW PLANT
-  LEISURE
-  SEATING AREA
-  F&B / RETAIL
-  ATRIUM
-  CIRCULATION
-  PLANT & SERVICE



Do not scale from this drawing except using scale bar
Do not derive dimensions from digital media

Rev	Date	Revision Notes	Drawn By	Checked By	Rev	Date	Revision Notes	Drawn By	Checked By	Drawing Status: PLANNING				Suitability:		Drawing No: FBA-00-XX-DR-A-00_00-01				Rev:			
										Job Title: NORTH STAR SWINDON				Job No: 3462		© Drawing & Design Copyright of: <div>FaulknerBrowns Architects</div> <div><div>FaulknerBrowns LLP</div><div>Dobson House</div><div>Northumbrian Way</div><div>Killingworth</div><div>Newcastle upon Tyne</div><div>NE12 6QW</div></div> <div><div>T+44(0)191 2693007</div><div>F+44(0)191 2478132</div></div>							
										Drawing Title: BUILDING SECTIONS A AND B													
										Date: 30/01/2018		Scale: 1:500		Drawn By: RB								Checked By: AW	