


S/OUT/18/1140

Outline planning application for the erection of up to 300 dwellings and public open space with associated works, including noise attenuation bunds, structural landscaping and drainage infrastructure. - All matters reserved.

Phase 3 Badbury Park Land At Commonhead Swindon

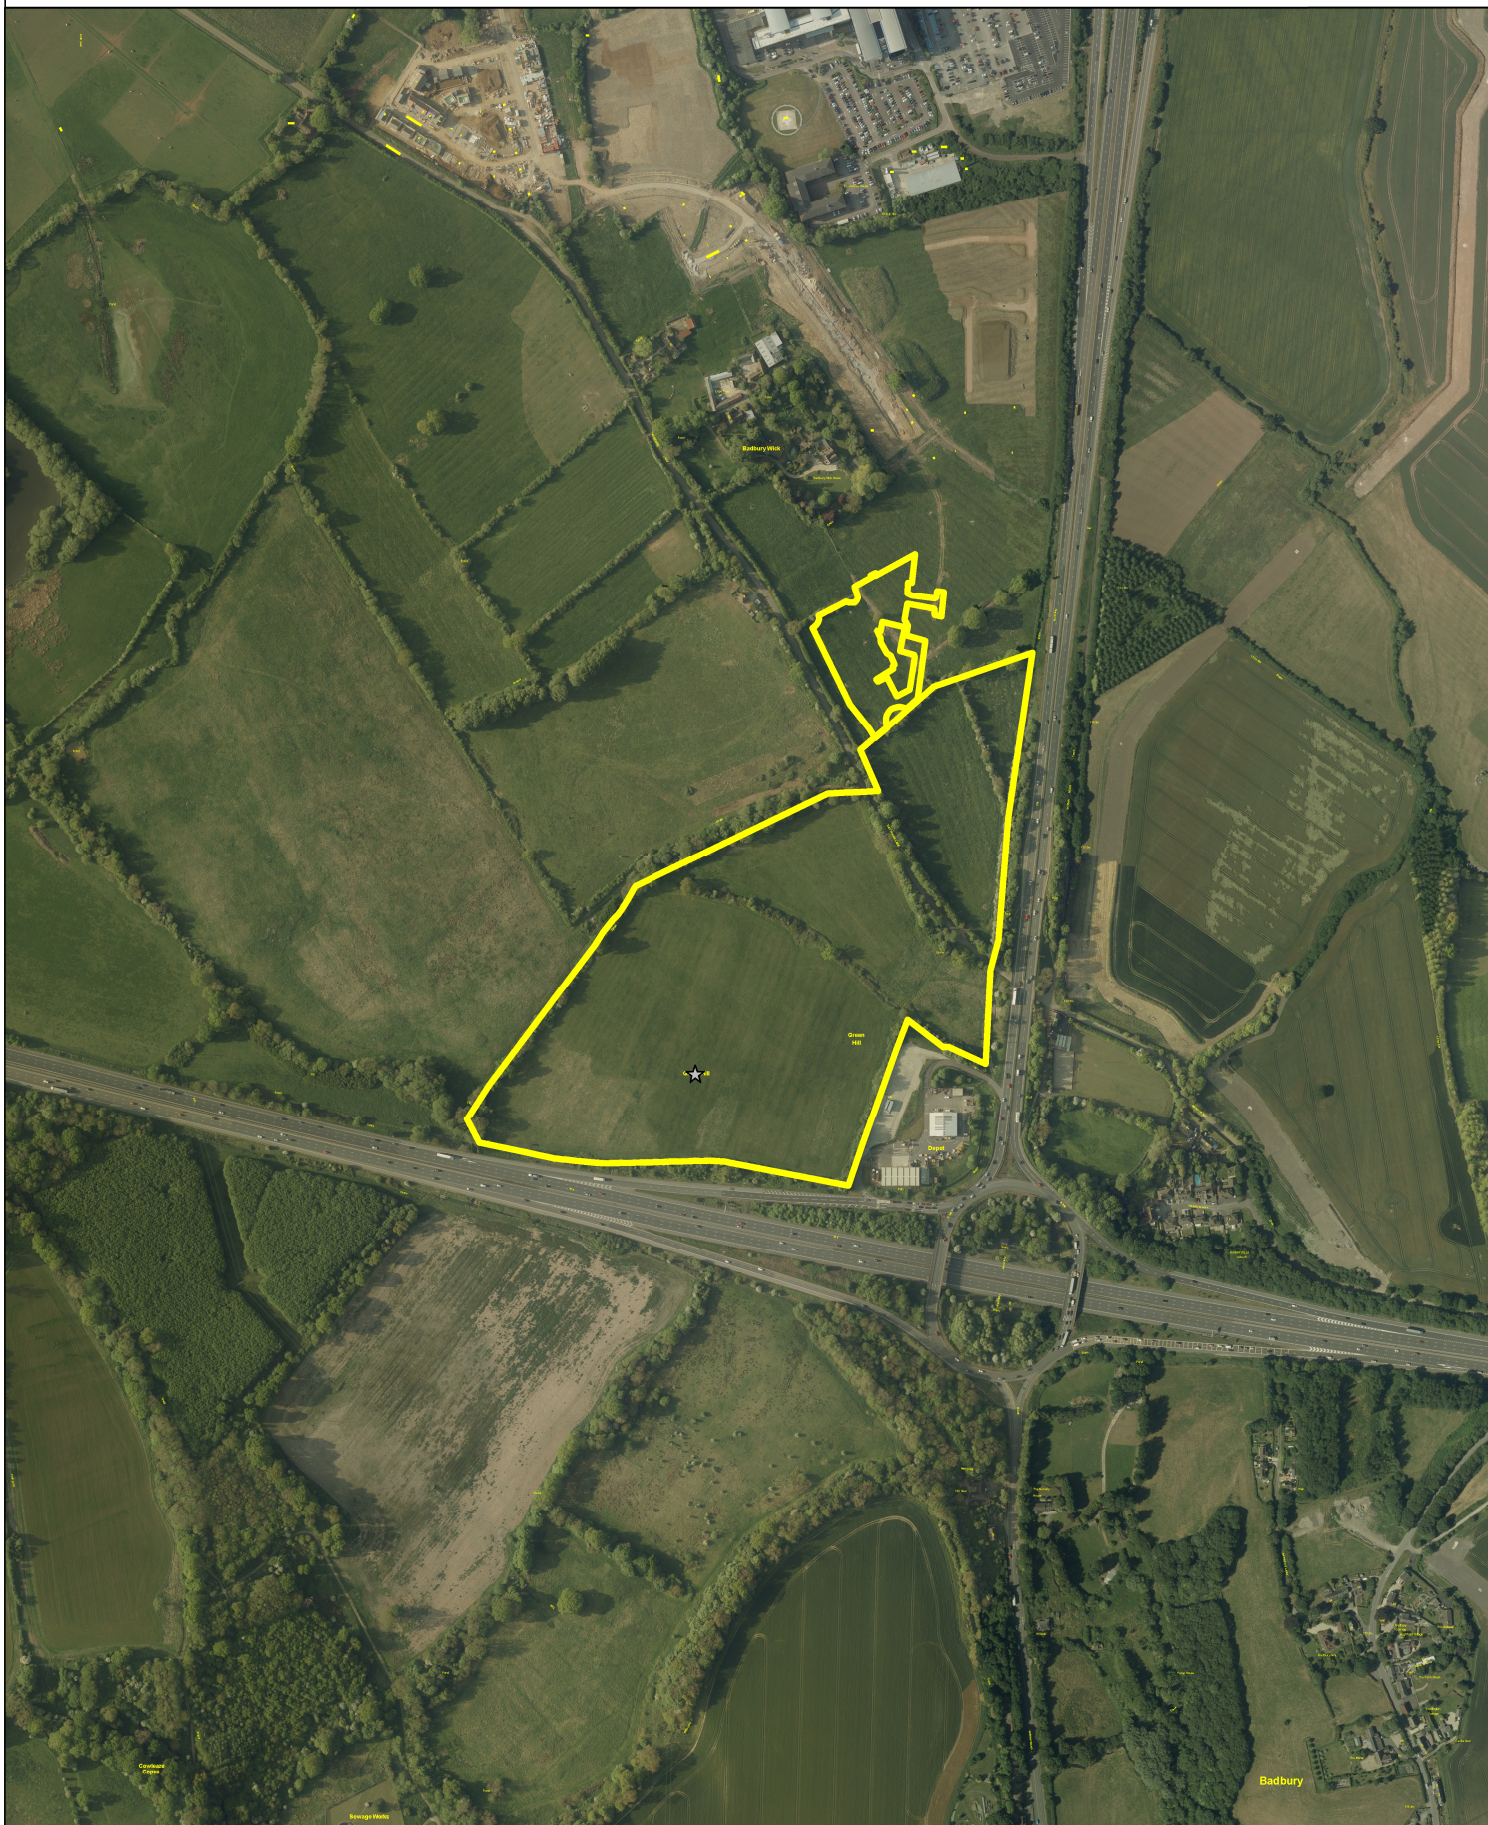

This Plan is for illustrative purposes only and is not intended to provide accurate representation of the development.
In all cases references should be made to the submitted plans.

© Crown copyright and Database Rights 100024296 2018