


The scaling of this drawing cannot be assured

Revision	Date	Dm	Ckd
E Revised to Steven T comments.	19.07.18	DG	LH

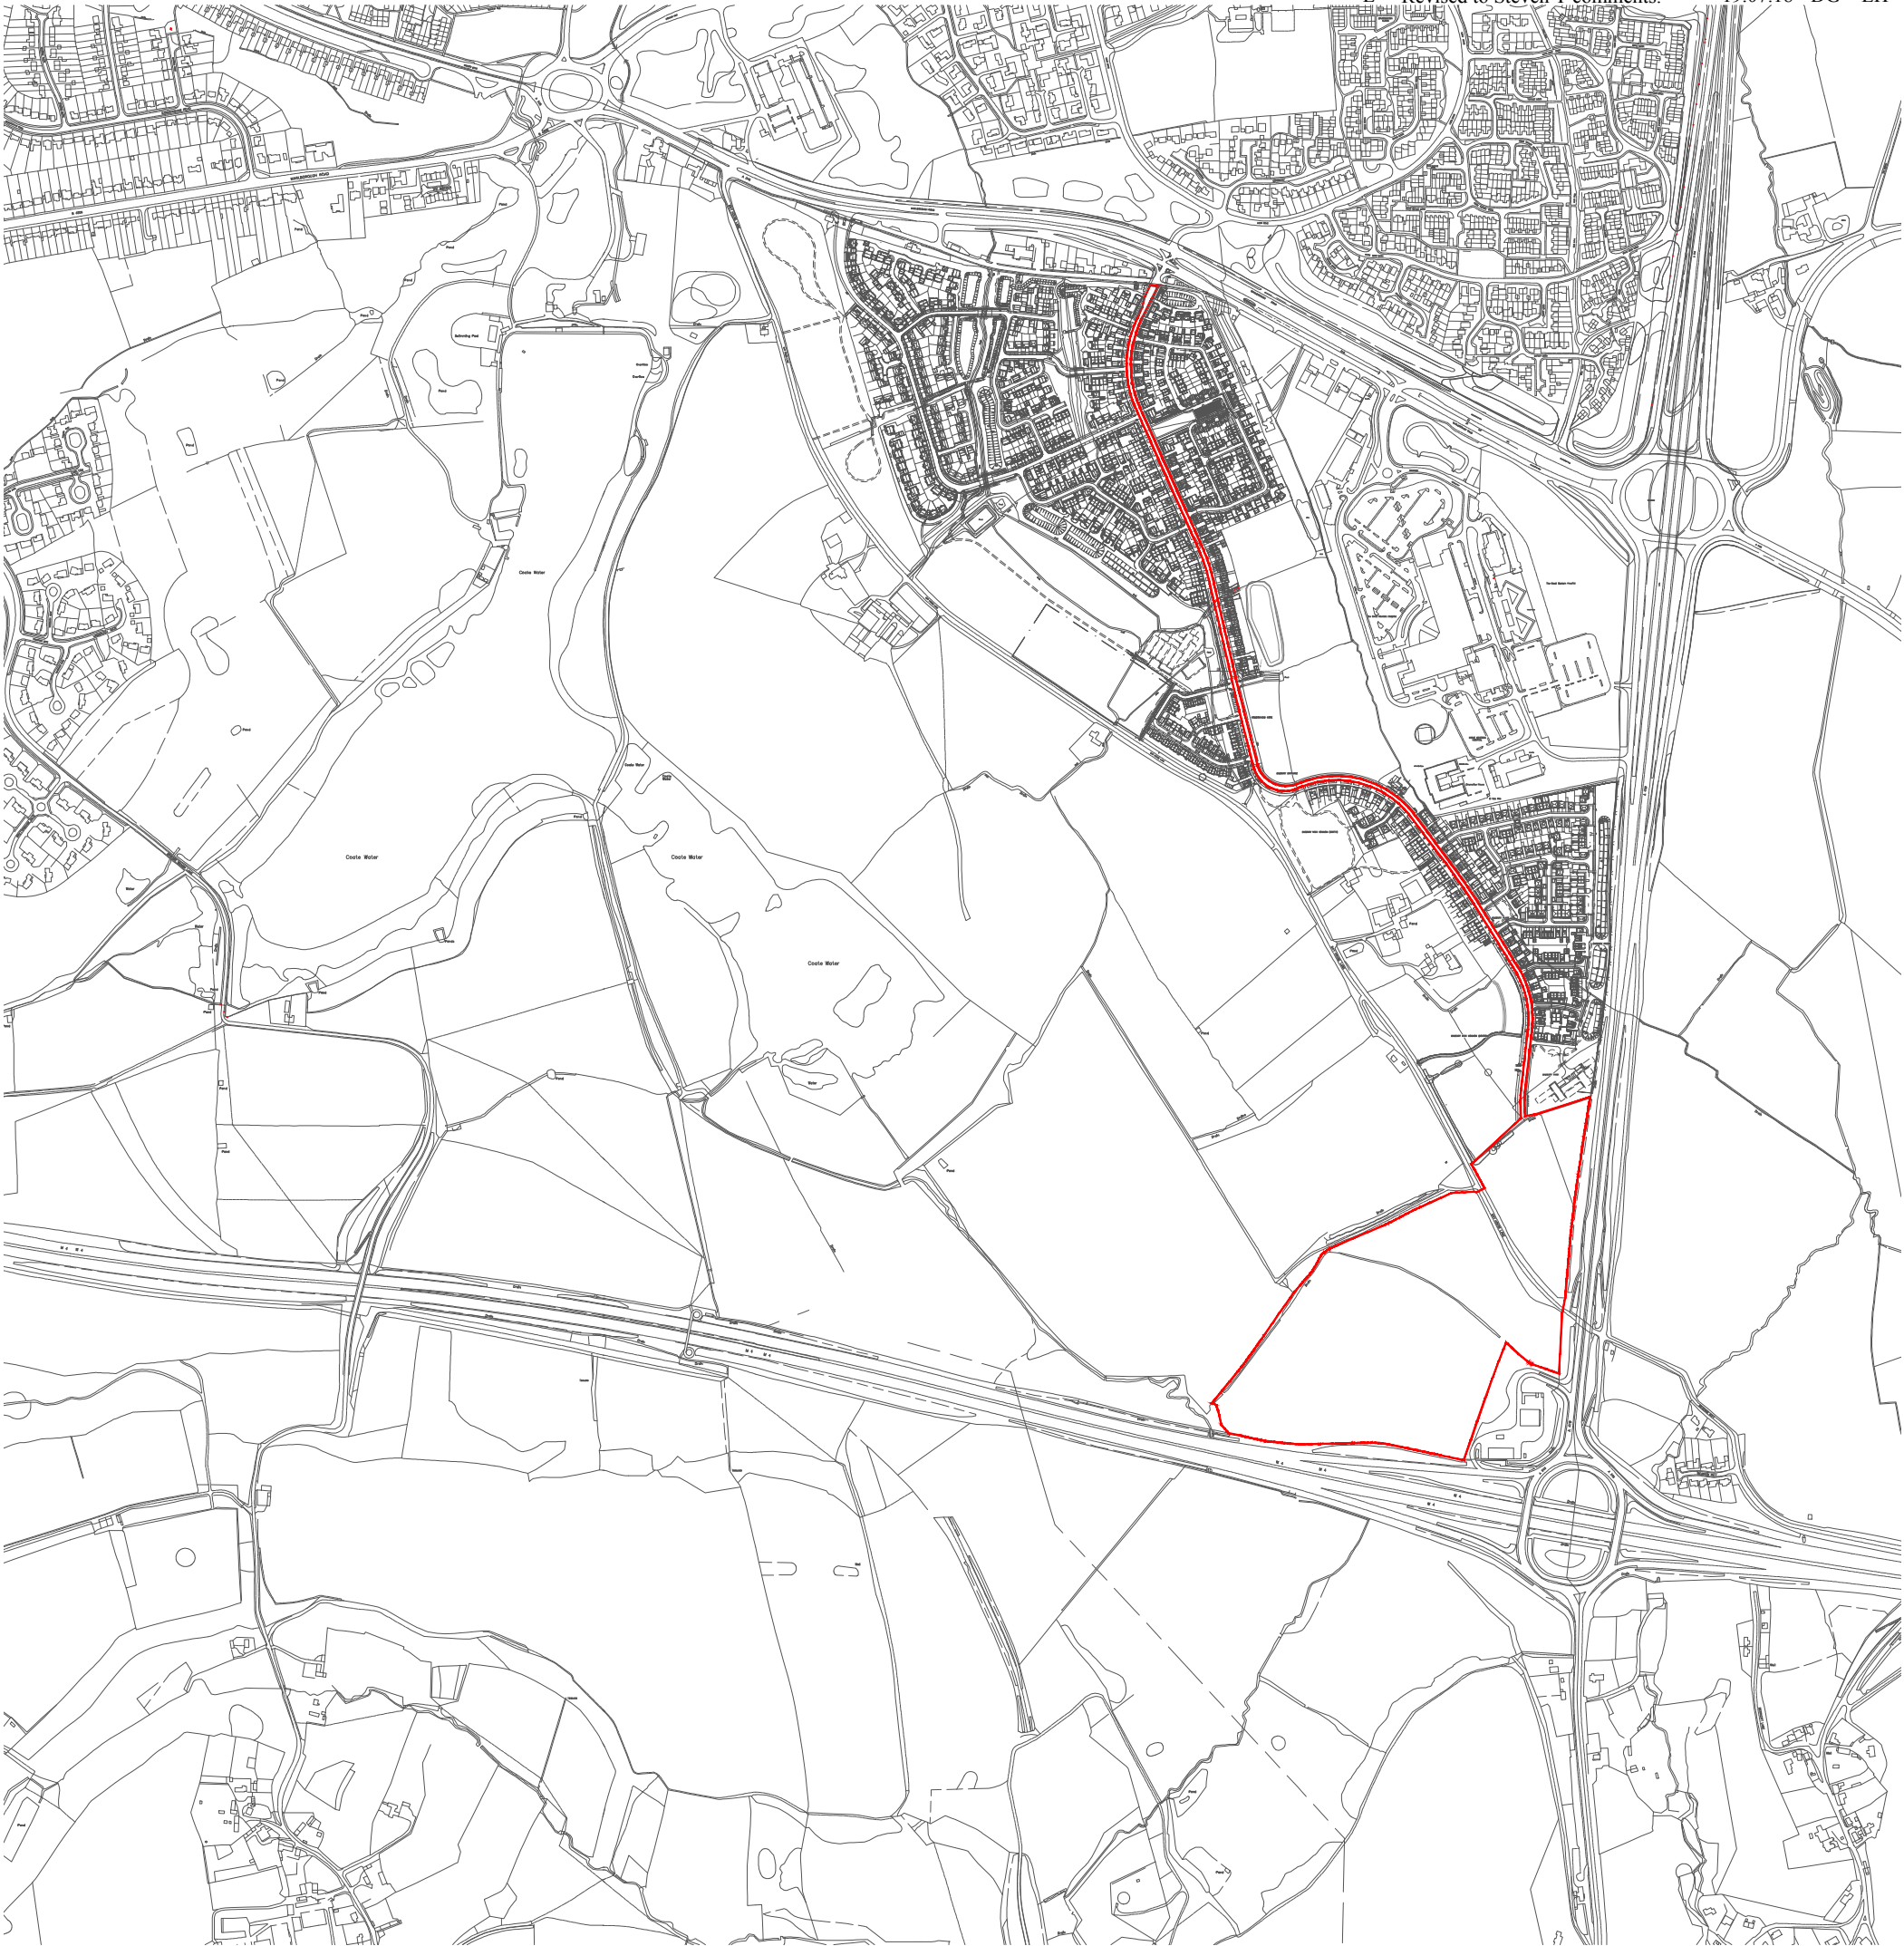

Key

Phase 3 Boundary

Project  
Phase 3  
Badbury Park, Land at Commonhead  
Drawing Title  
Site Location Plan

Date	Scale	Drawn by	Check by
18.07.18	1:10,000@A3	DG	AC
Project No	Drawing No	Revision	
26028	BL-01	E	



**BARTON  
WILLMORE**

Planning • Master Planning & Urban Design • Architecture •  
Landscape Planning & Design • Environmental Planning • Graphic  
Communication • Public Engagement • Development Economics

[bartonwillmore.co.uk](http://bartonwillmore.co.uk)

