
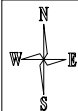


Outline application for the erection of up to 70no. dwellings and associated works -
Vehicular access from Marlborough Road not reserved.
Land At Marlborough Road Coate Swindon

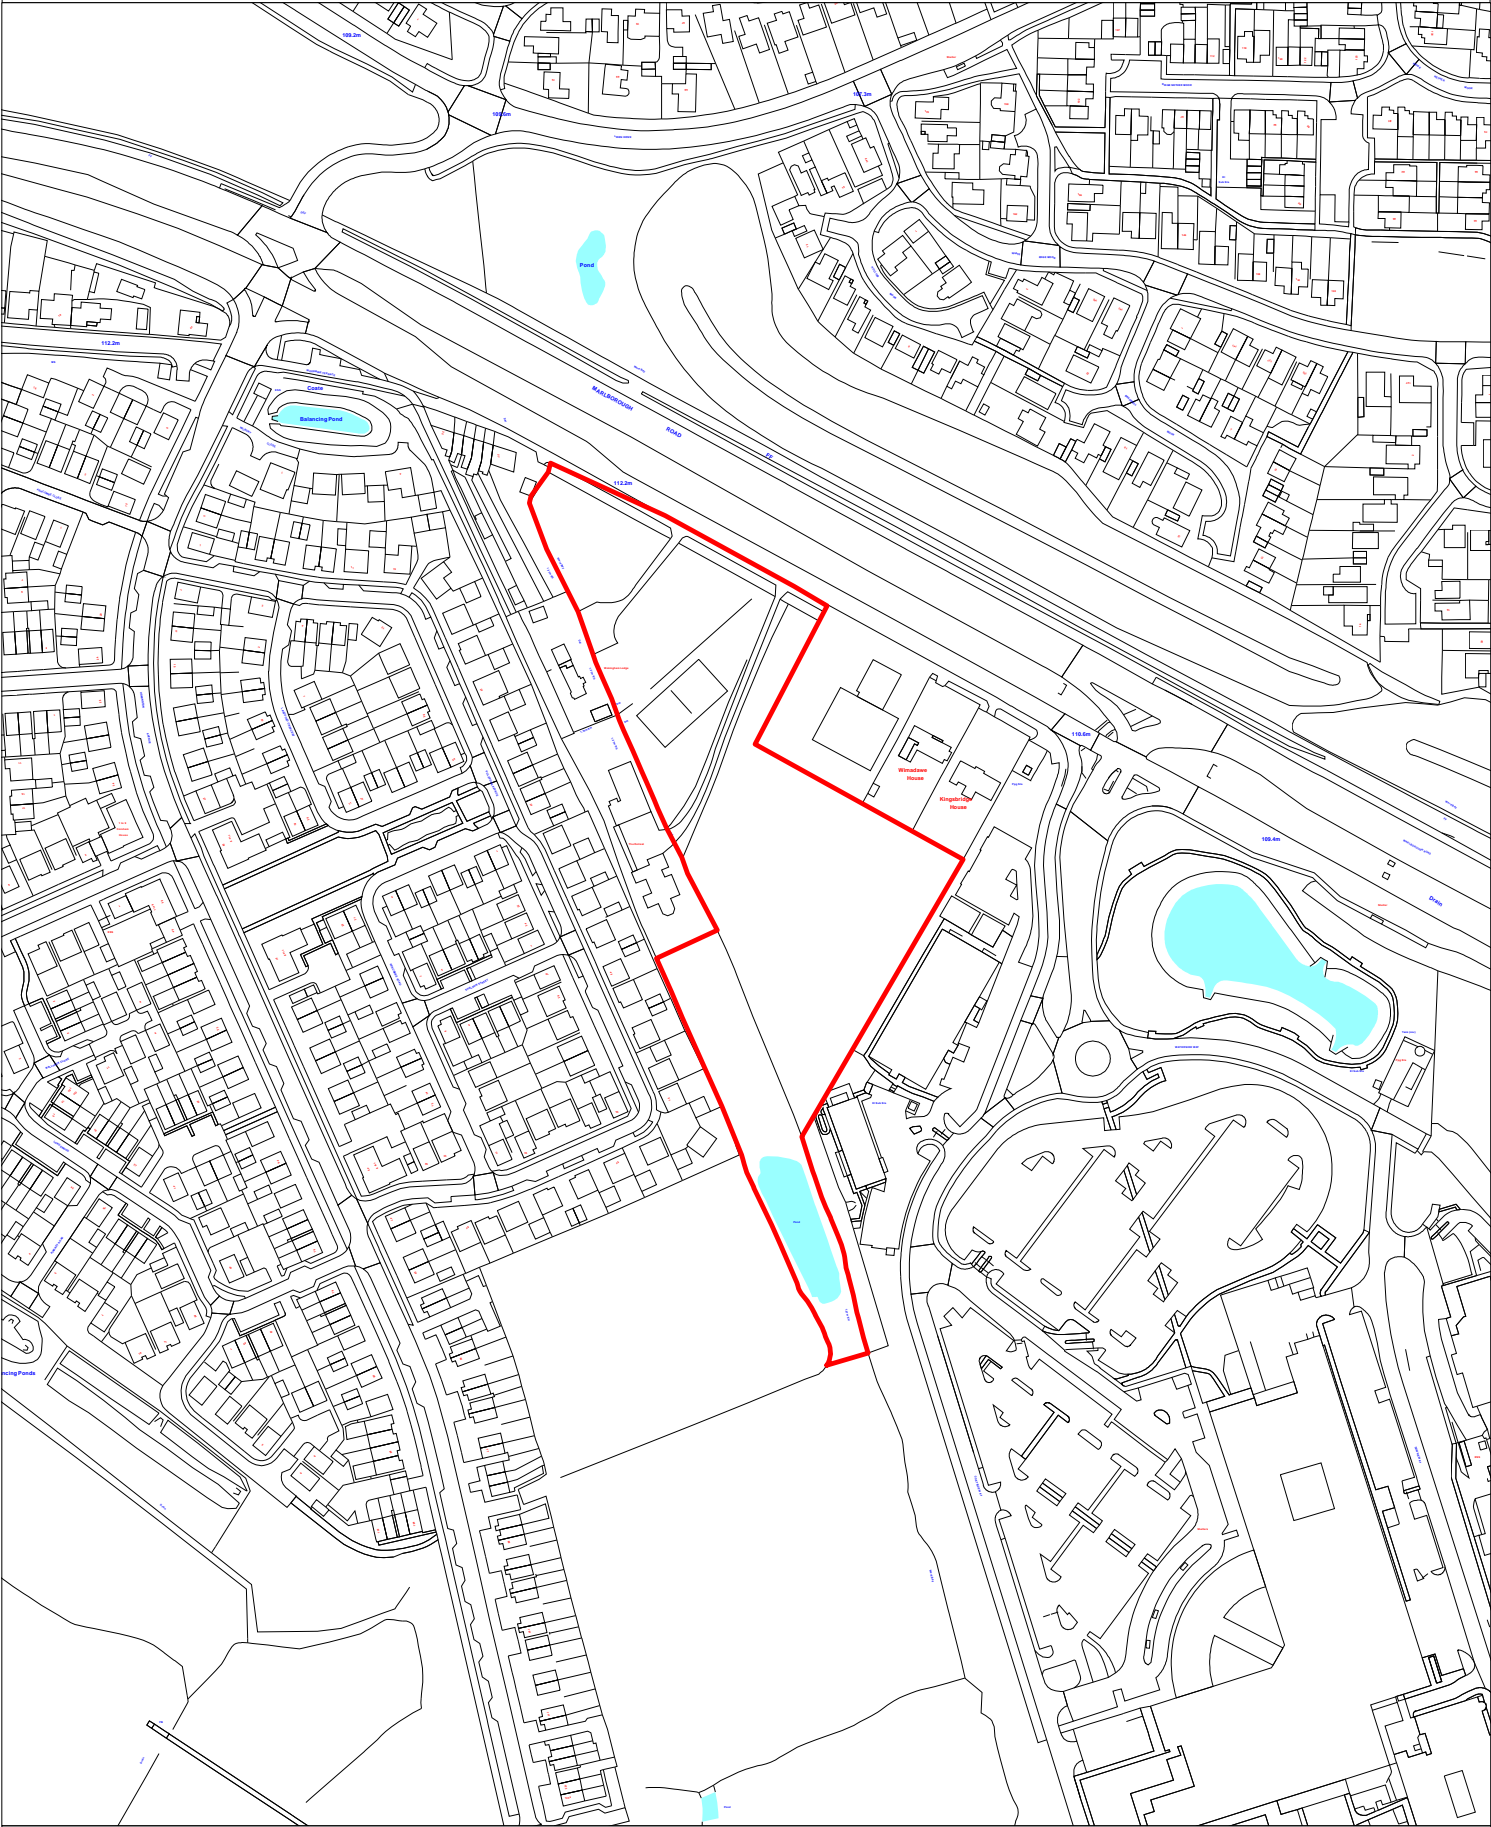

This Plan is for illustrative purposes only and is not intended to provide accurate representation of the development.
In all cases references should be made to the submitted plans.