
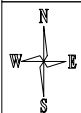


S/18/1033  
Erection of 18no. dwellings with associated access, parking and landscaping.  
Land At Langton Park Wroughton Swindon

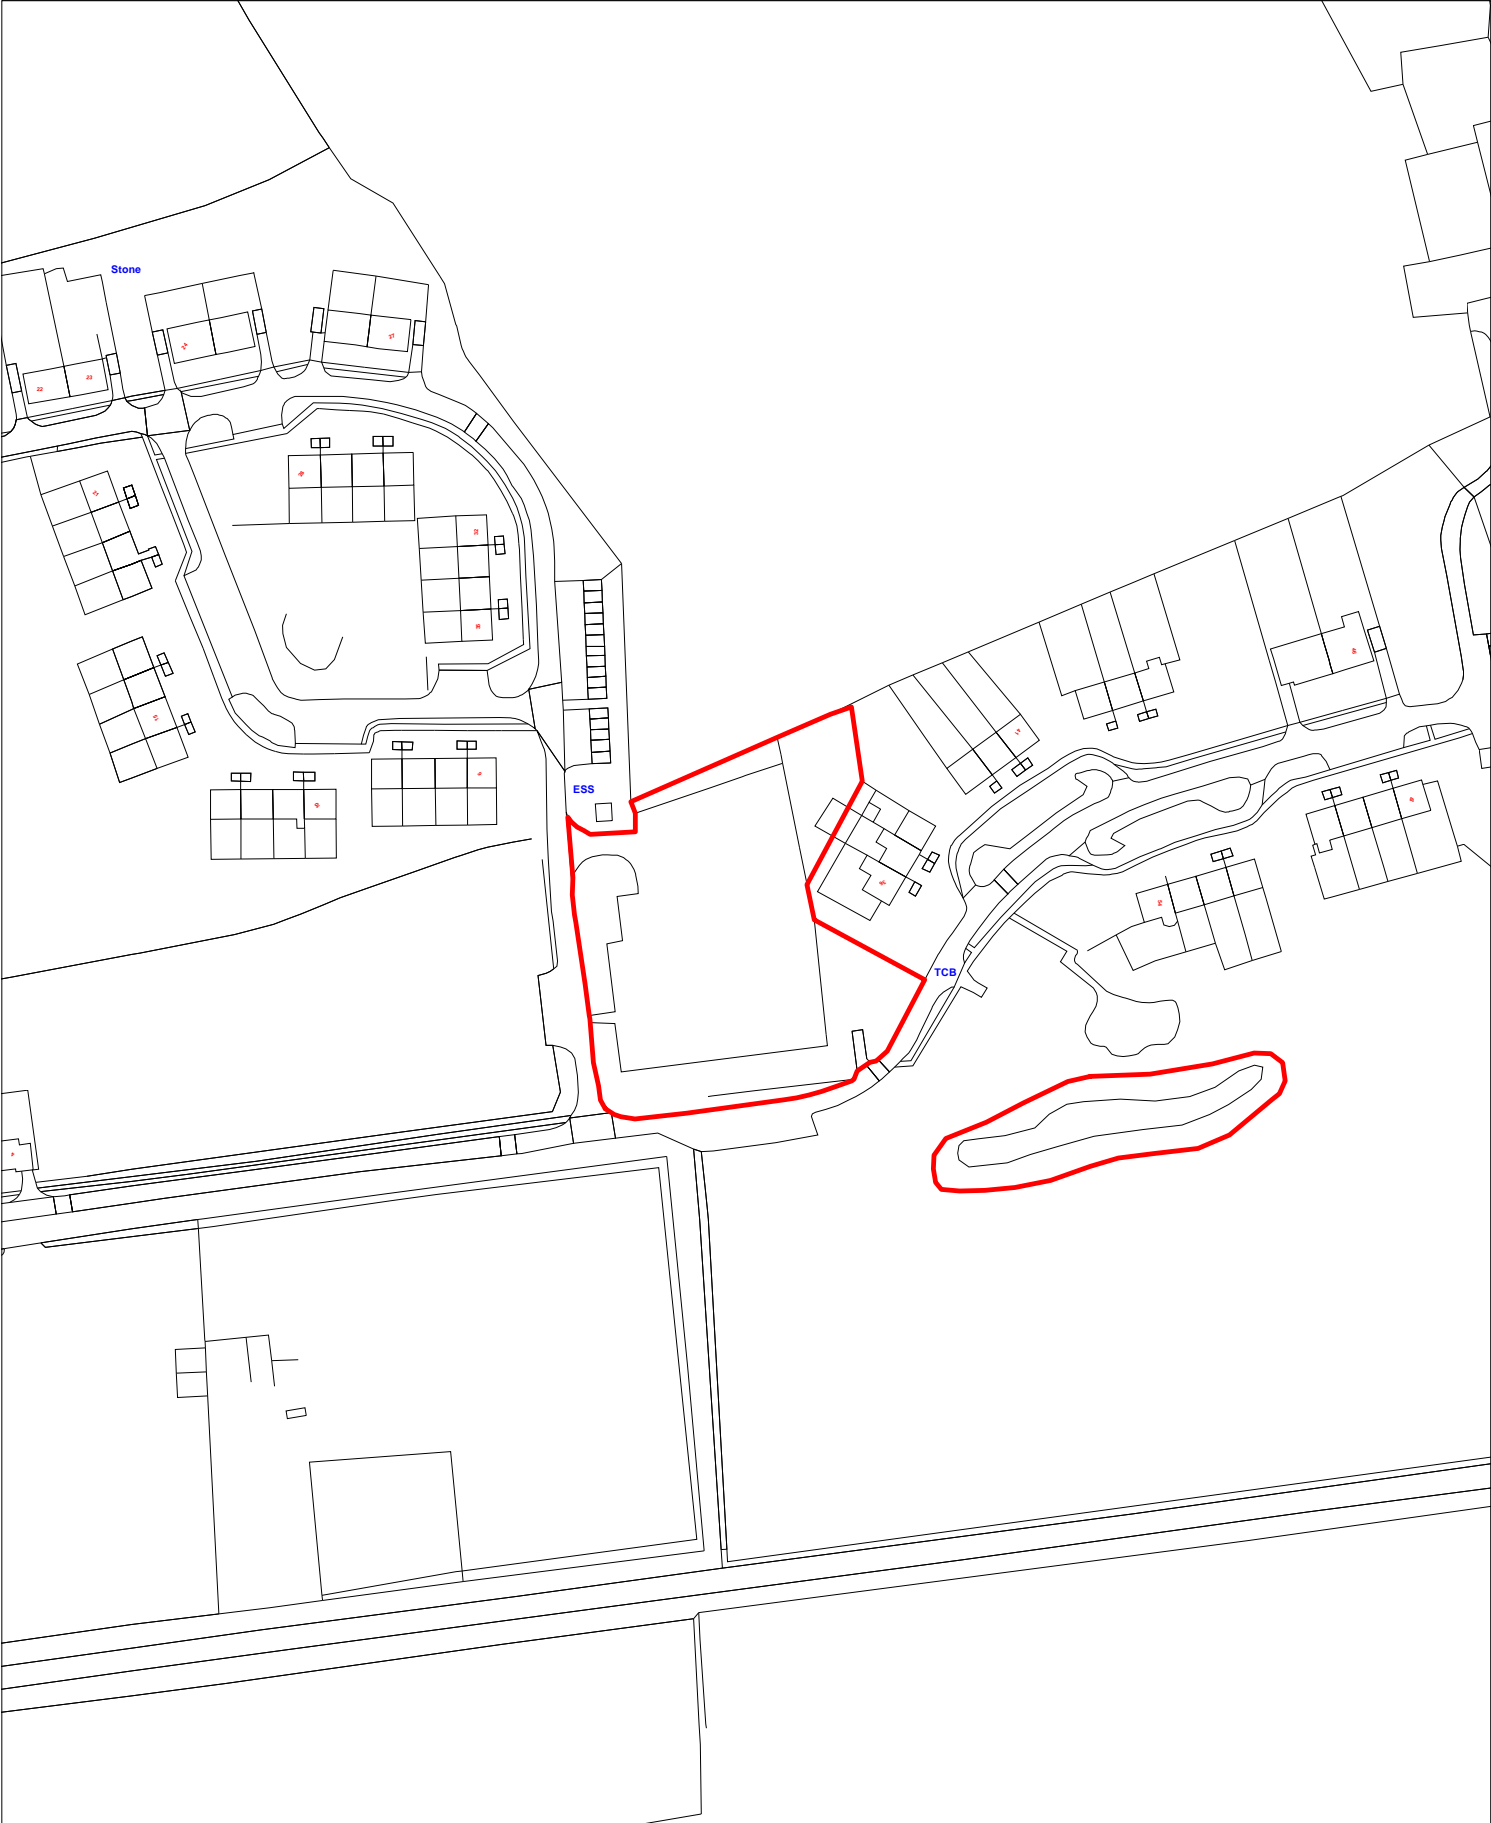

This Plan is for illustrative purposes only and is not intended to provide accurate representation of the development.  
In all cases references should be made to the submitted plans.