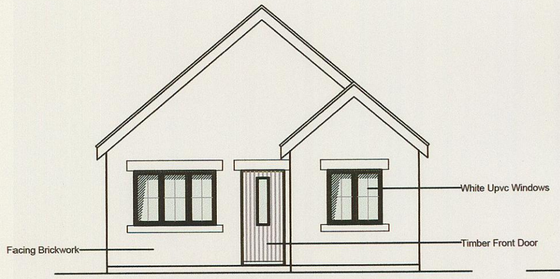

Front Elevation

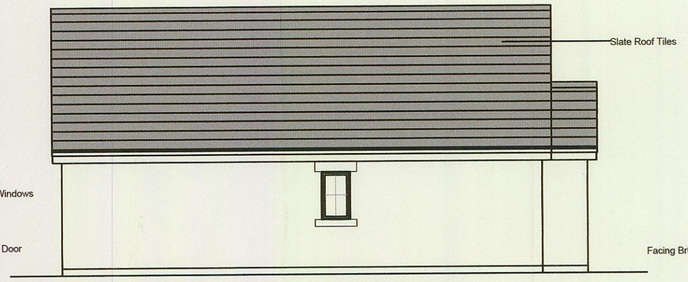

Side Elevation

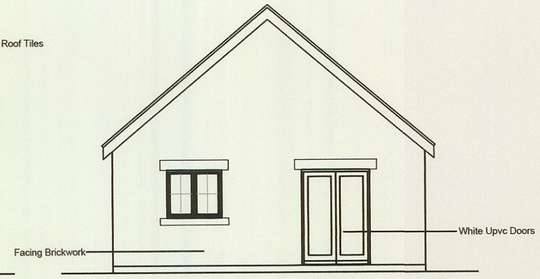

Rear Elevation

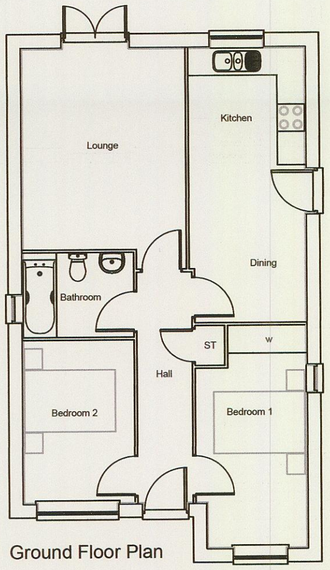

Ground Floor Plan

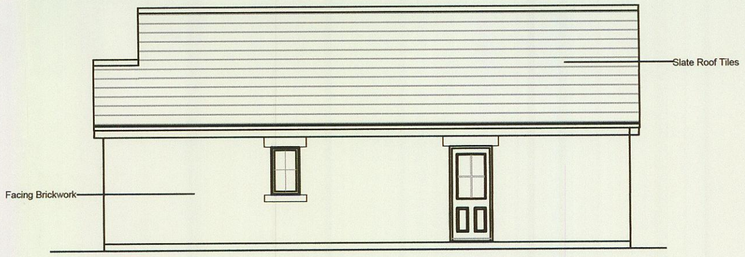

Side Elevation

SWINDON BOROUGH COUNCIL
13 AUG 2018
S/18/1373
PLANNING DEPARTMENT

SCALE 1:100

0 1m 2m 3m 4m 5m

Rev	Date	Description

• All drawings are copyright
• Report all discrepancies to project administrator
• Do not scale drawing for construction purposes
• All dimensions to be checked on site

Project Title
77 & 78 St Phillips Road
Stratton St Margaret
Swindon

Client
Mr L. Thrush

Ian Sullivan Architecture Ltd
101 Victoria Road, Swindon, Wiltshire SN1 3BD.
Tel/Fax 01793 612663 - E-mail:- ian.sullivan@btconnect.com

Drawing Title
PROPOSED BUNGALOW 2 (2 BED)

Job No	Drawing No	Rev
2305	153	-

Scale	Drawn	Chkd	Date
1 : 100 @ A2	CE	ISA	June '18