


NOTES:  
1. This drawing is copyright.  
2. All dimensions to be checked on site before commencement of any works. Any discrepancies to be reported to the Project Administrator for verification. Do not scale from this drawing.

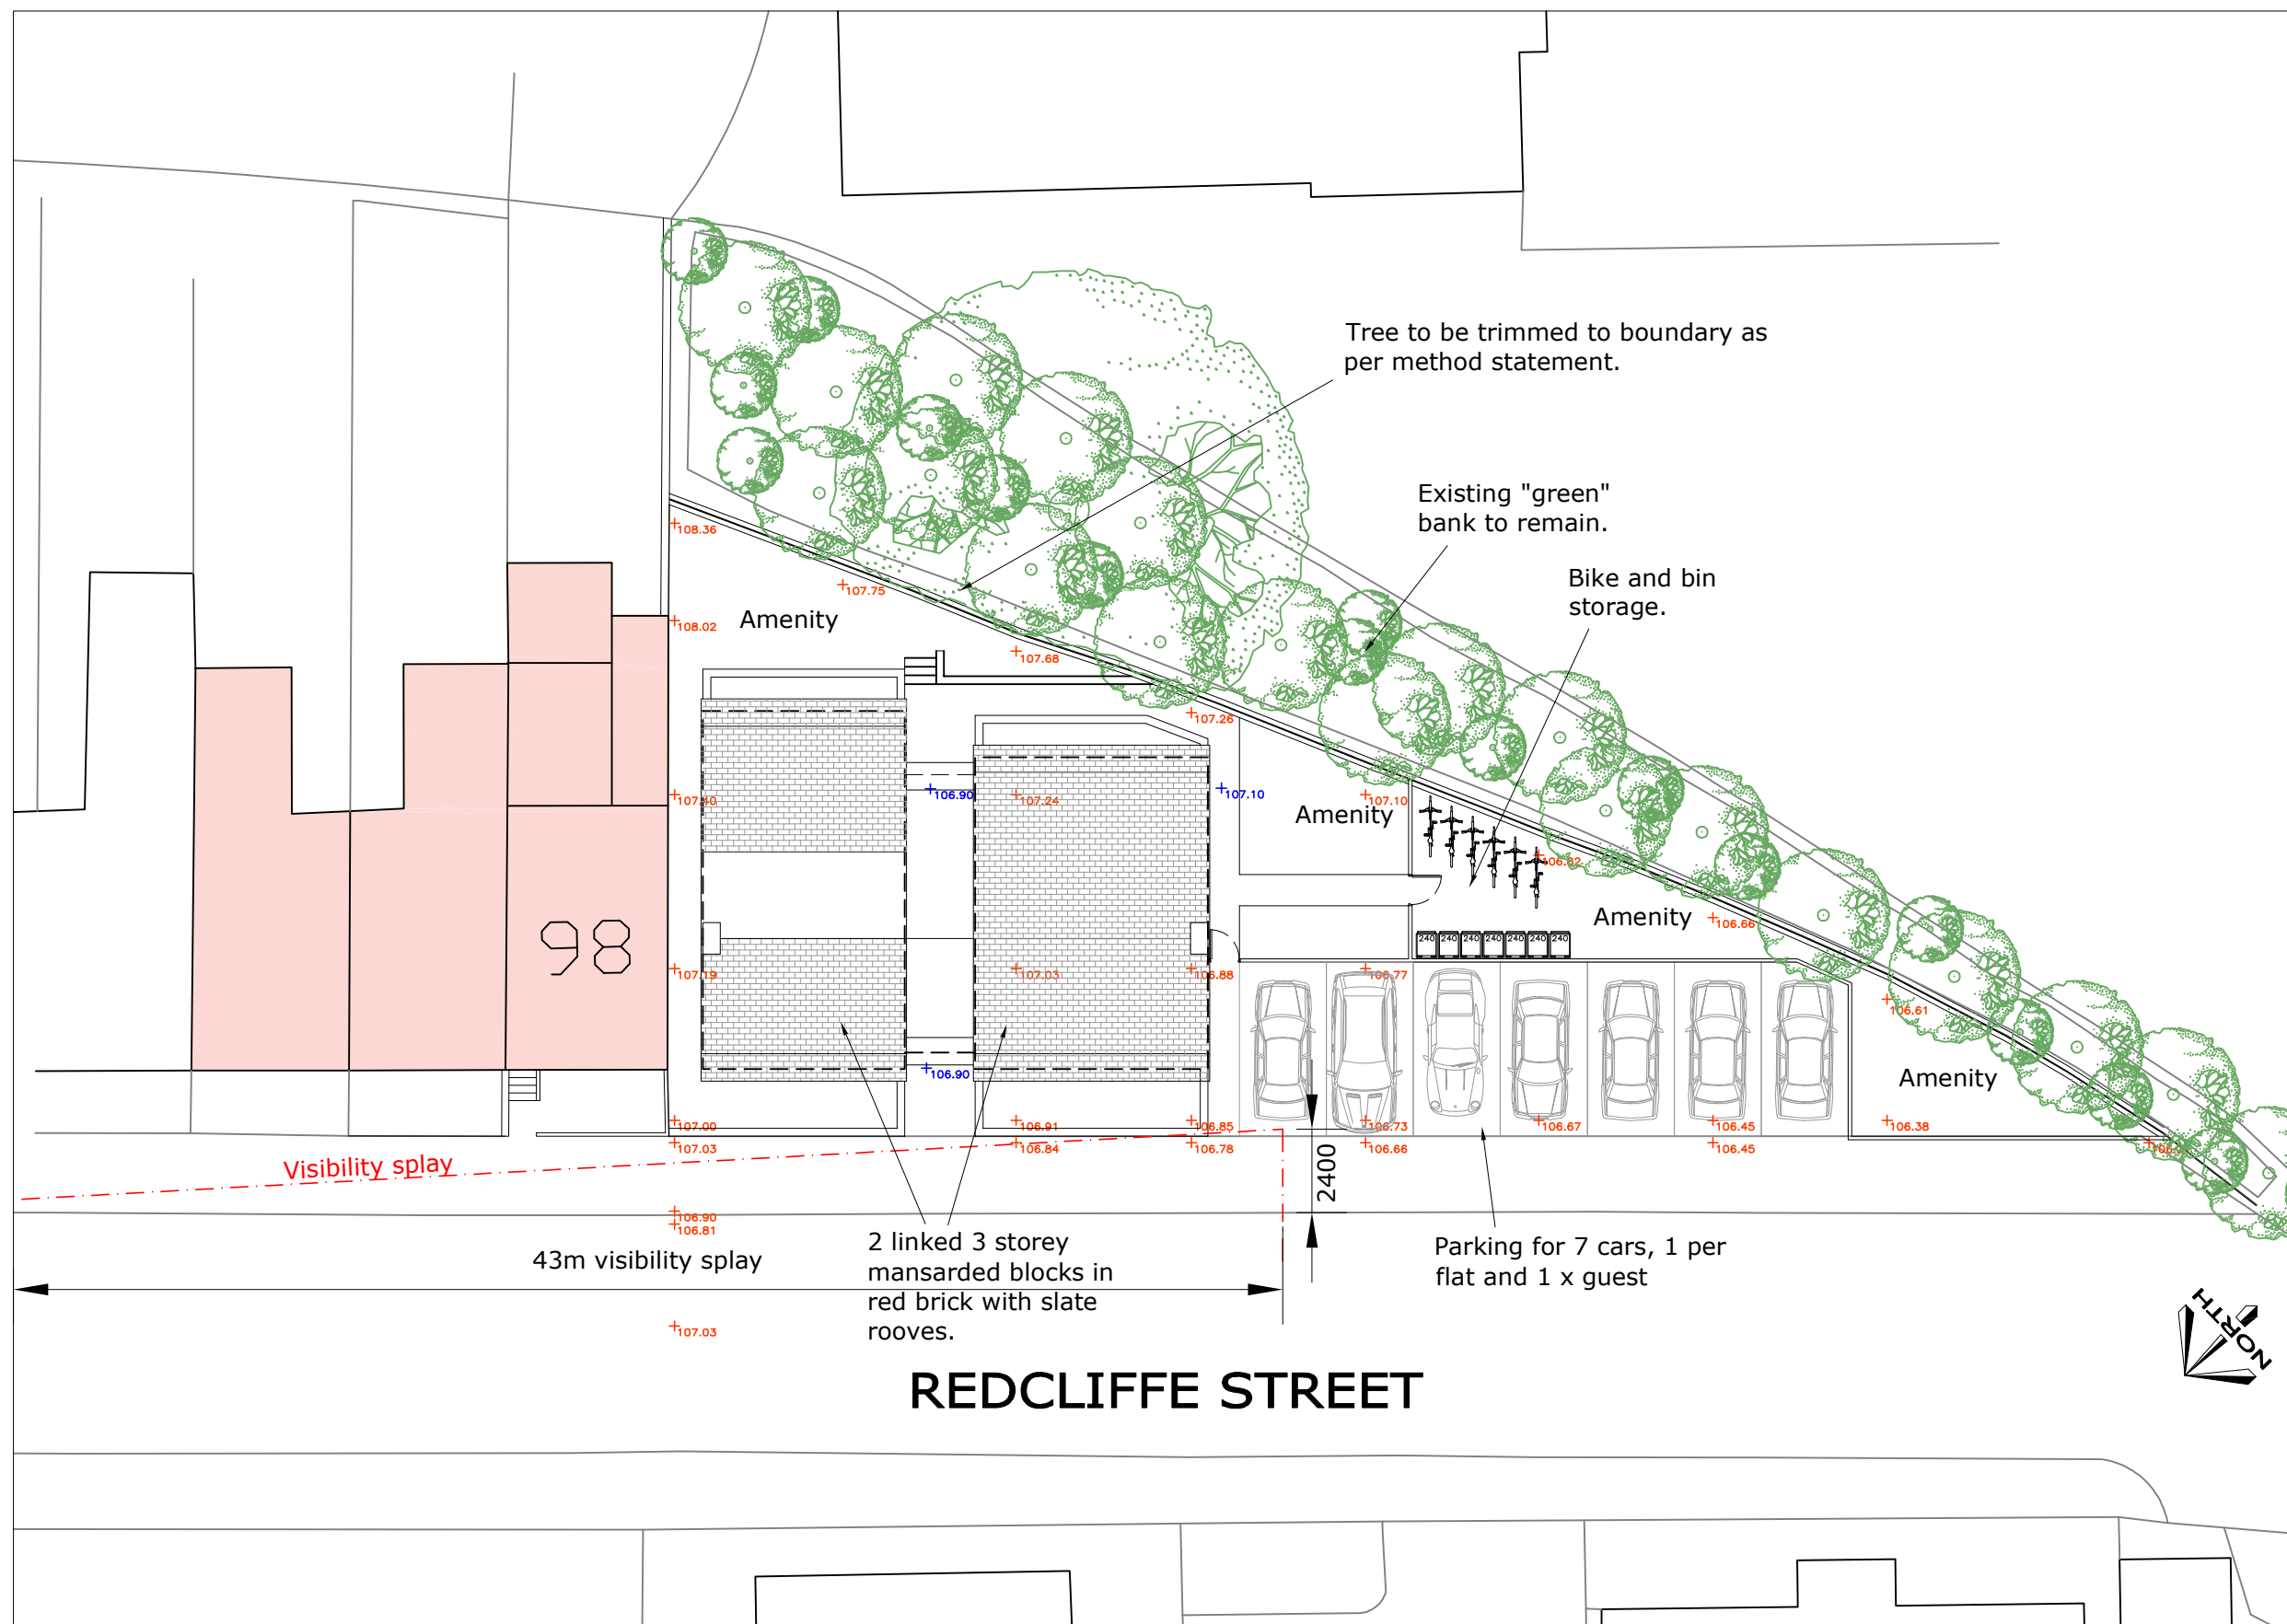

Revisions:		
Rev	Date	Description
A	17/07/18	Visibility splay shown.
B	14/12/18	Tree trimmed.

**ALPHA**  
PROPERTY SERVICES

Address: Land Adjacent 98 Redcliff  
St Swindon SN2 2B

Project Proposed Development

Drawing: Block Plan Proposed

Scale: 1:200 @ A3

Date: March 2018


Number: 18/14:02 **B**

Bridge House 14 Wharf Road Wroughton Swindon  
Wiltshire SN4 9LB  
Email: alpha.ps@btinternet.com

## Block Plan 1:200

Red line denotes application boundary

Copyright. All rights reserved. Licence No. 100000174

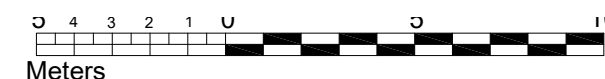

Meters