




Rear (SE) Elevation

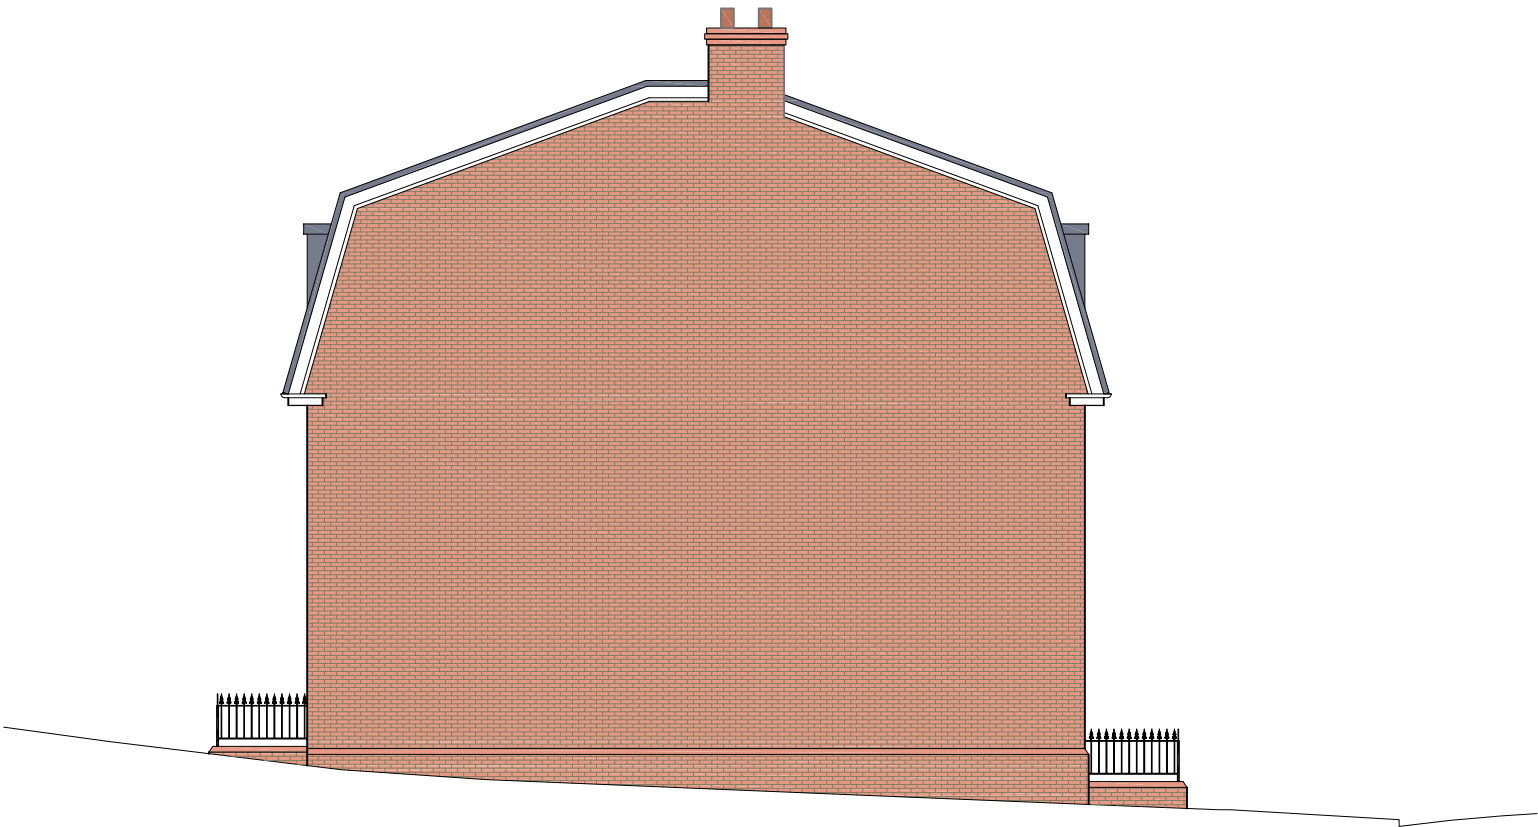

Side (NE) Elevation

NOTES:  
1. This drawing is copyright.  
2. All dimensions to be checked on site before commencement of any works. Any discrepancies to be reported to the Project Administrator for verification. Do not scale from this drawing.

Revisions:		
Rev	Date	Description
A	28/11/18	Dormers shown on end elevations.

ALPHA  
PROPERTY SERVICES

Address: Land Adjacent 98 Redcliff  
St Swindon SN2 2B

ProjectProposed Developmen

Drawing: SE and NE Elevations

Scale: 1:100 @ A3

Date: March 2018

Number: 18/14: 06 A

Bridge House 14 Wharf Road Wroughton Swindon  
Wiltshire SN4 9LB Tel: 07771 36 16 4  
Email: alpha.ps@btinternet.com

