




Site Key Plan as proposed (NTS)

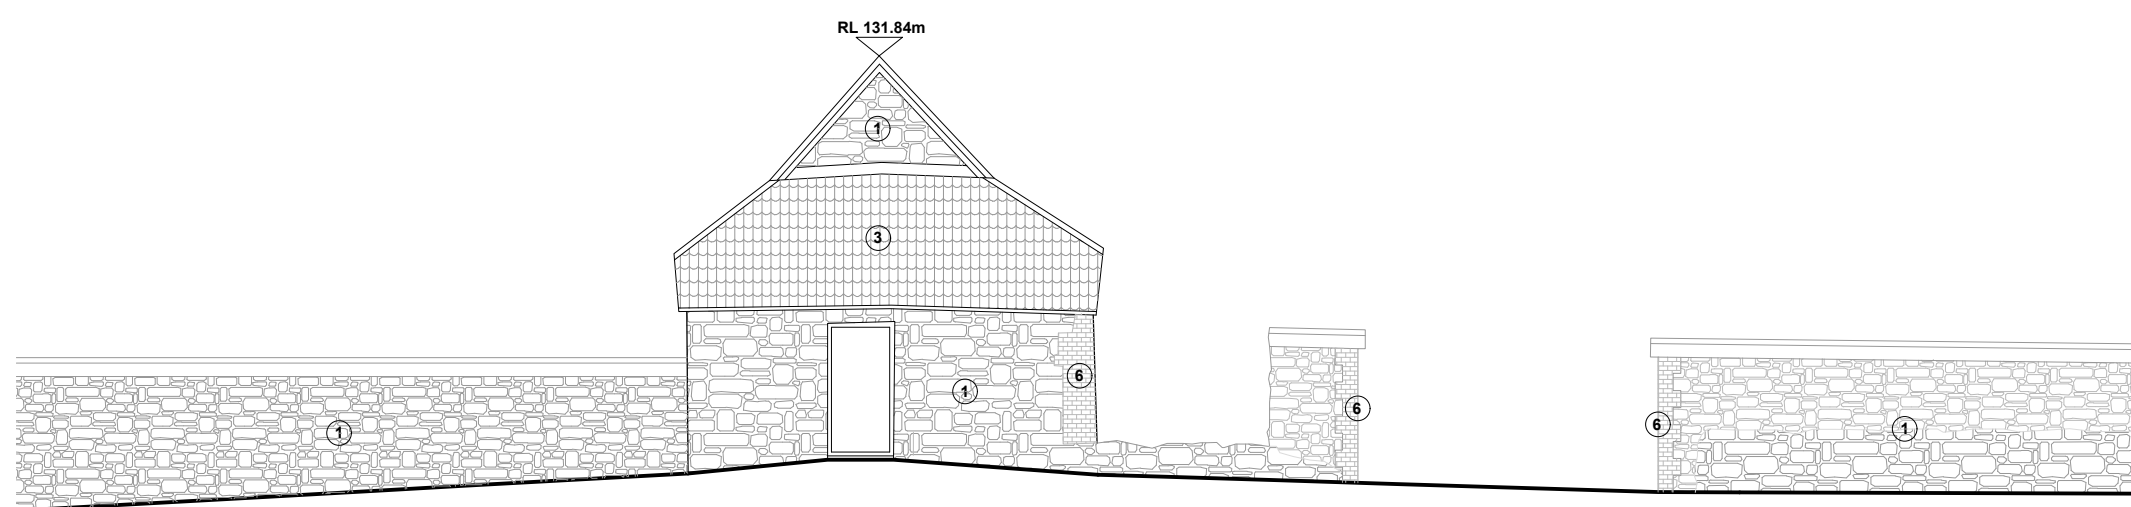


North-West elevation as proposed 1:100

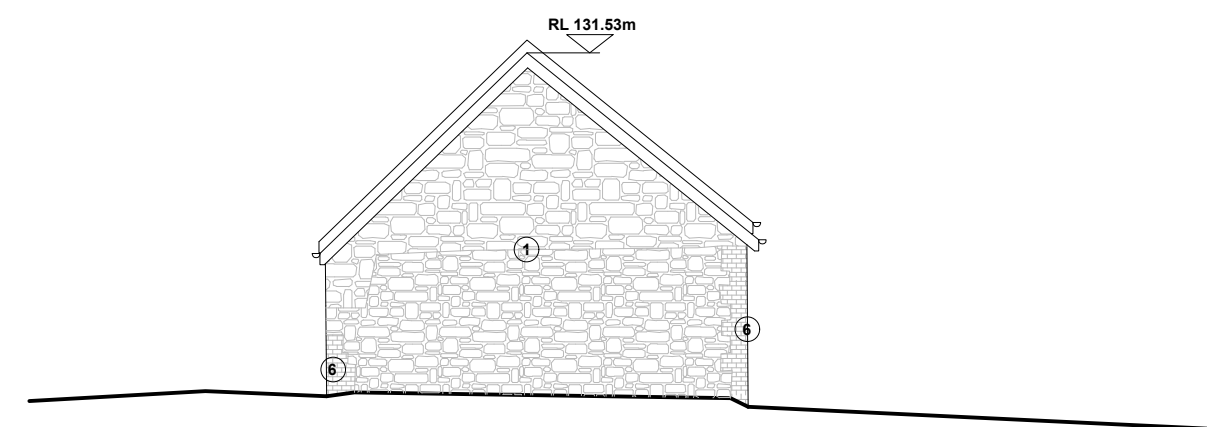


South-East elevation as proposed 1:100

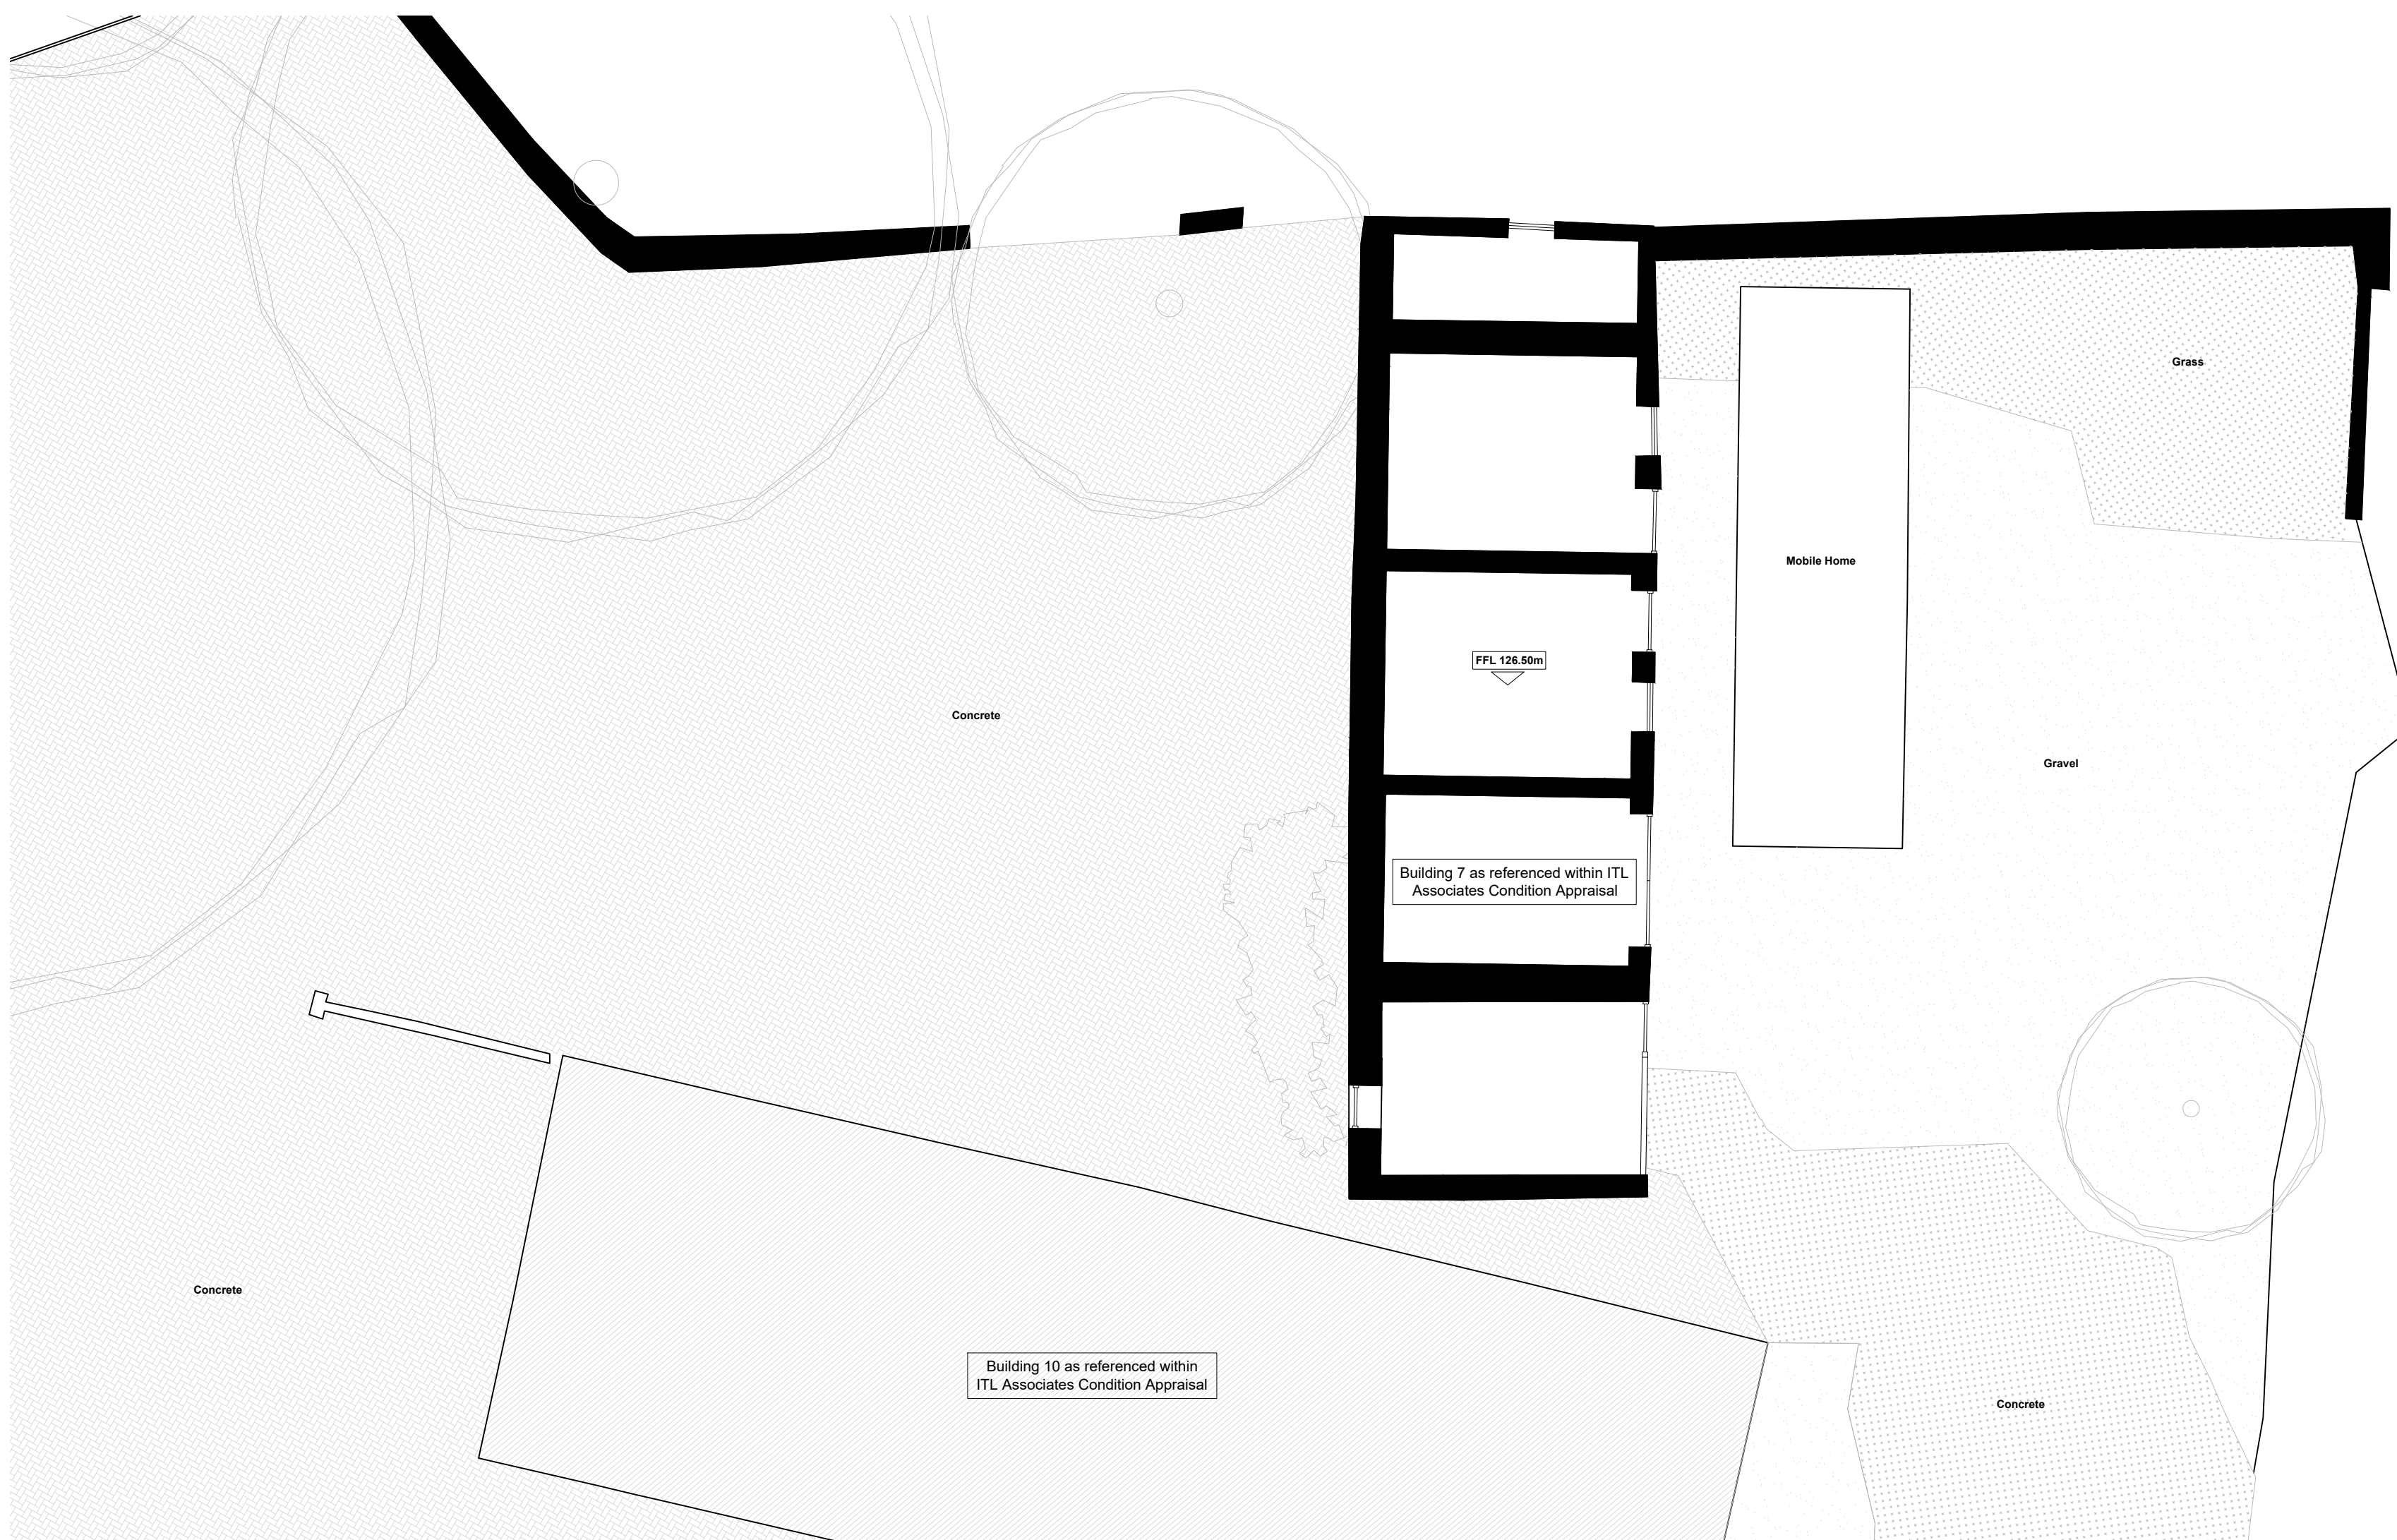

Ground floor plan as proposed 1:100

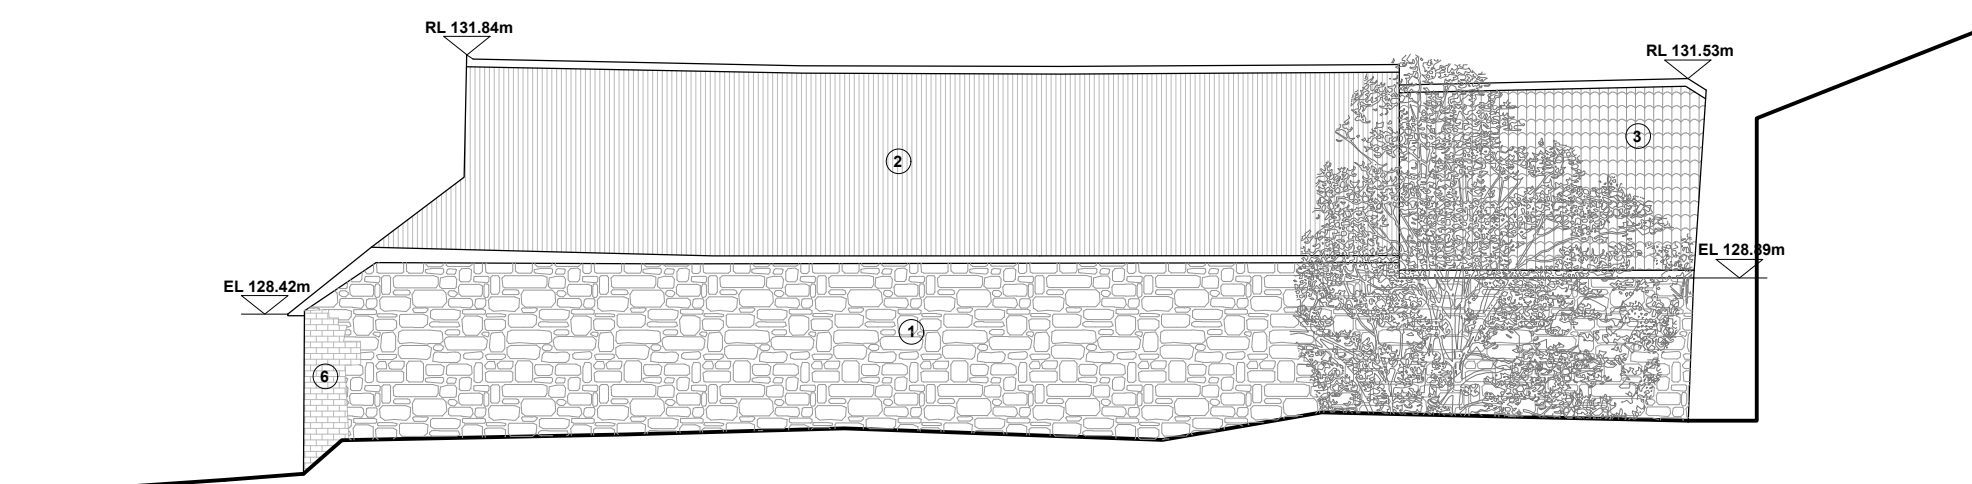

South-West elevation as proposed 1:100

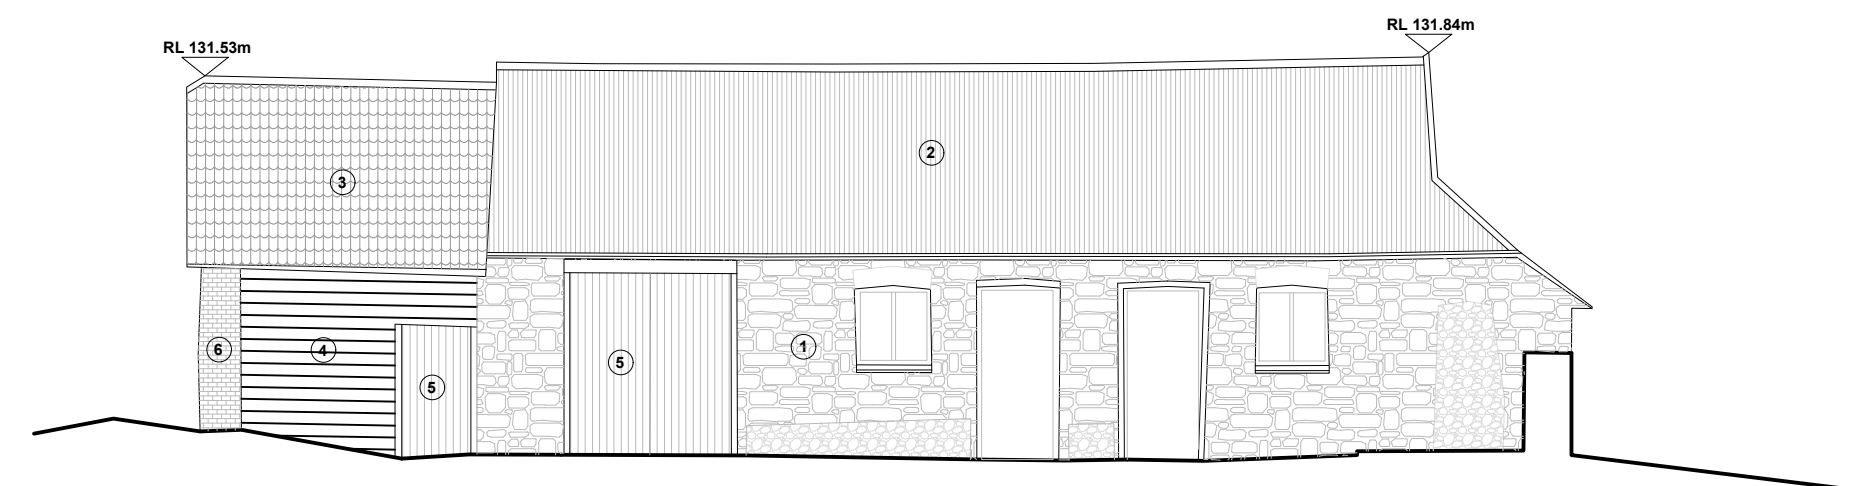


North-East elevation as proposed 1:100

Key:

- 1. Rubble chalk stone
- 2. Profiled sheeting (roof)
- 3. Clay double Roman tiles
- 4. Horizontal timber
- 5. Timber doors
- 6. Red Brick

This drawing relates to Building 7 as referenced within ITL Associates Condition Appraisal

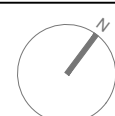

Contractors must check all dimensions on site. Existing formations subject to further investigation. Discrepancies must be reported to Architects to await instructions before proceeding. IF IN DOUBT - ASK

Rev:	Date:	Description:

Rev:	Date:	Description:

Status	Planning
Scale	1:100 @A1
Date	June 2018
Drawn	JJ

Project	Residential Development at Prebendal Farm, Bishopstone
---------	--

Drawing	Plot 3 - Plans & Elevations as Existing
Drwg no	Rev
17020-06	

armada house
odhams wharf
topsham
oxford
EX3 0PB
01392 877 990
www.tfqarchitects.co.uk
design@tfqarchitects.co.uk

