

revisions date

Contractors, Sub Contractors and Suppliers are to check all relevant dimensions and levels of site and buildings before commencing any shop drawings or building work.

This drawing is copyright and may not be reproduced in any part or form without written consent of Fowler Architecture and Planning.

project

MANOR FARM
HANNINGTON


drawing

design scheme

PLOTS 7 & 8

scale 1:100 @ A1 date MAR 2017

drawing no 130712-23 B

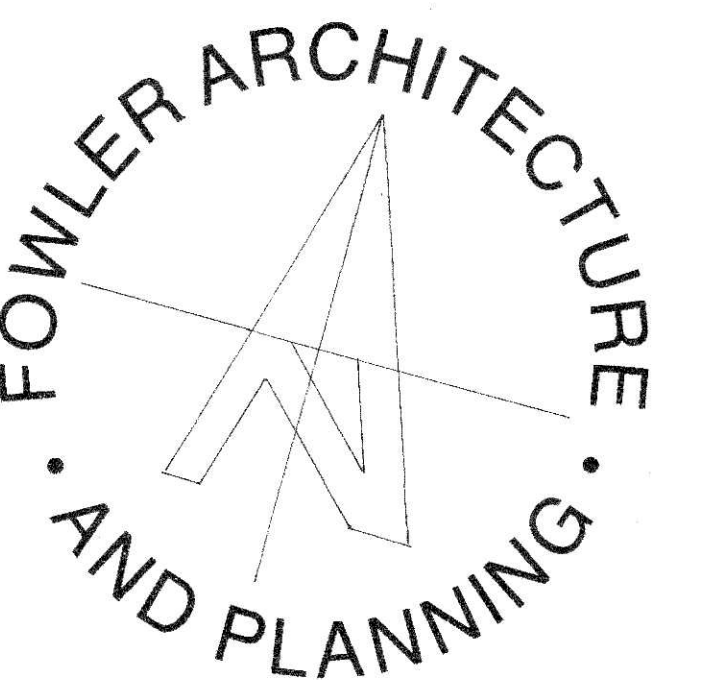

19 High Street
Pewsey
Wiltshire
SN9 5AF

Tel: 01672 569444

enquiries@faap.co.uk