
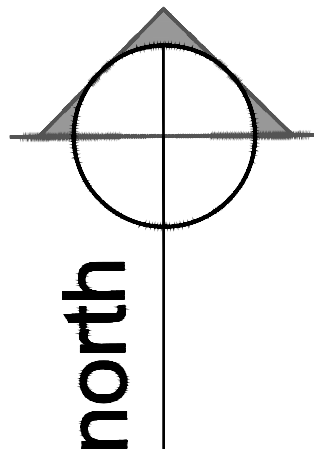


SITE LOCATION NTS

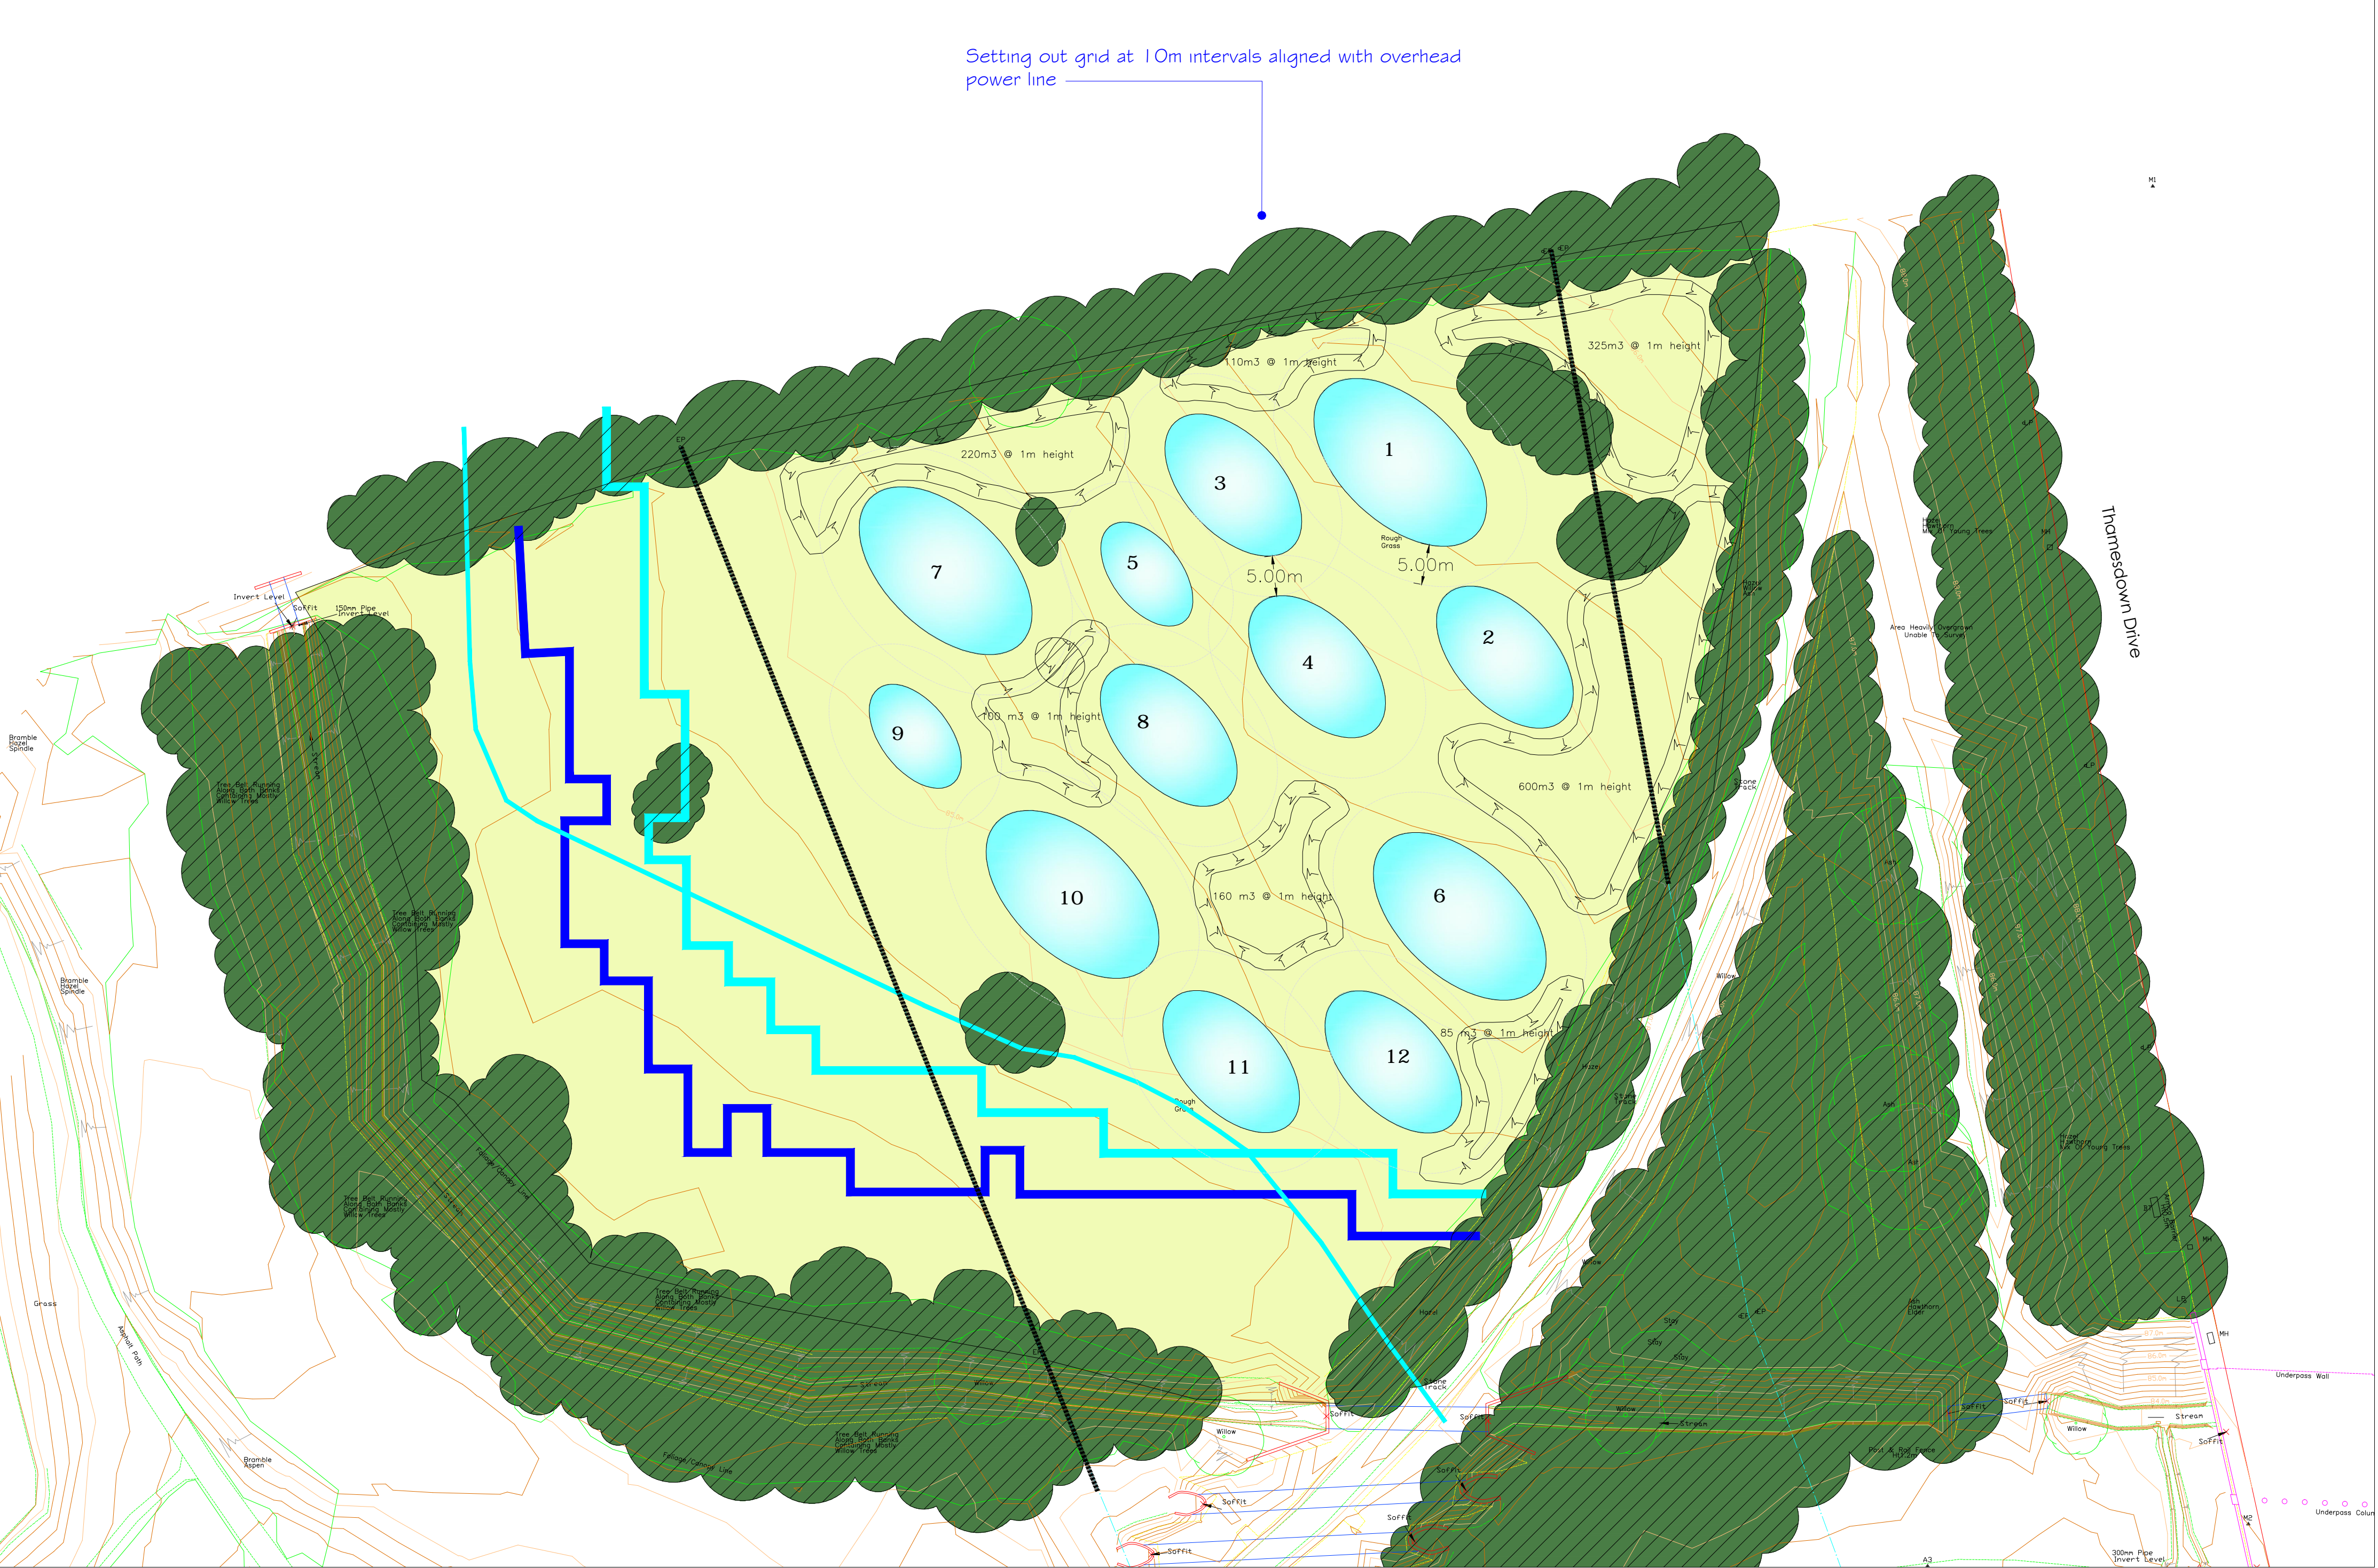

STEVE JORDEN
DIRECTOR OF COMMUNITIES AND
HOUSING
WAT TYLER HOUSE
SWINDON SN1 2JH
TELEPHONE (01793) 463000

R.N. WEYMOUTH, M.L.I
HEAD OF LANDSCAPE SERVICE DELIVERY

CLIENT: SBC

MOULDON HILL
GCN RESERVE, SKETCH LAYOUT

Designed RW	Scale nts@A1LS	Status CONSULTATION	Date AUG 2019	Revision
Drawn RW	Drawing no.			
Checked	M1.01.001			

DO NOT SCALE FROM DRAWINGS

PONDS LAYOUT SKETCH 1:500

THIS MAP IS REPRODUCED FROM ORDNANCE SURVEY MATERIAL WITH THE PERMISSION OF ORDNANCE SURVEY ON BEHALF OF THE CONTROLLER OF HER MAJESTY'S STATIONARY OFFICE. © CROWN COPYRIGHT. UNAUTHORISED REPRODUCTION INFRINGES CROWN COPYRIGHT AND MAY LEAD TO PROSECUTION OR CIVIL PROCEEDINGS. SWINDON BOROUGH COUNCIL 100024306, 2017