




- A PROFILED METAL CLADDING
- B BRICKWORK
- C LOUVRES
- D METAL PANELS
- E DOUBLE GLAZED CURTAIN WALL
- F RETRACTABLE AWNING

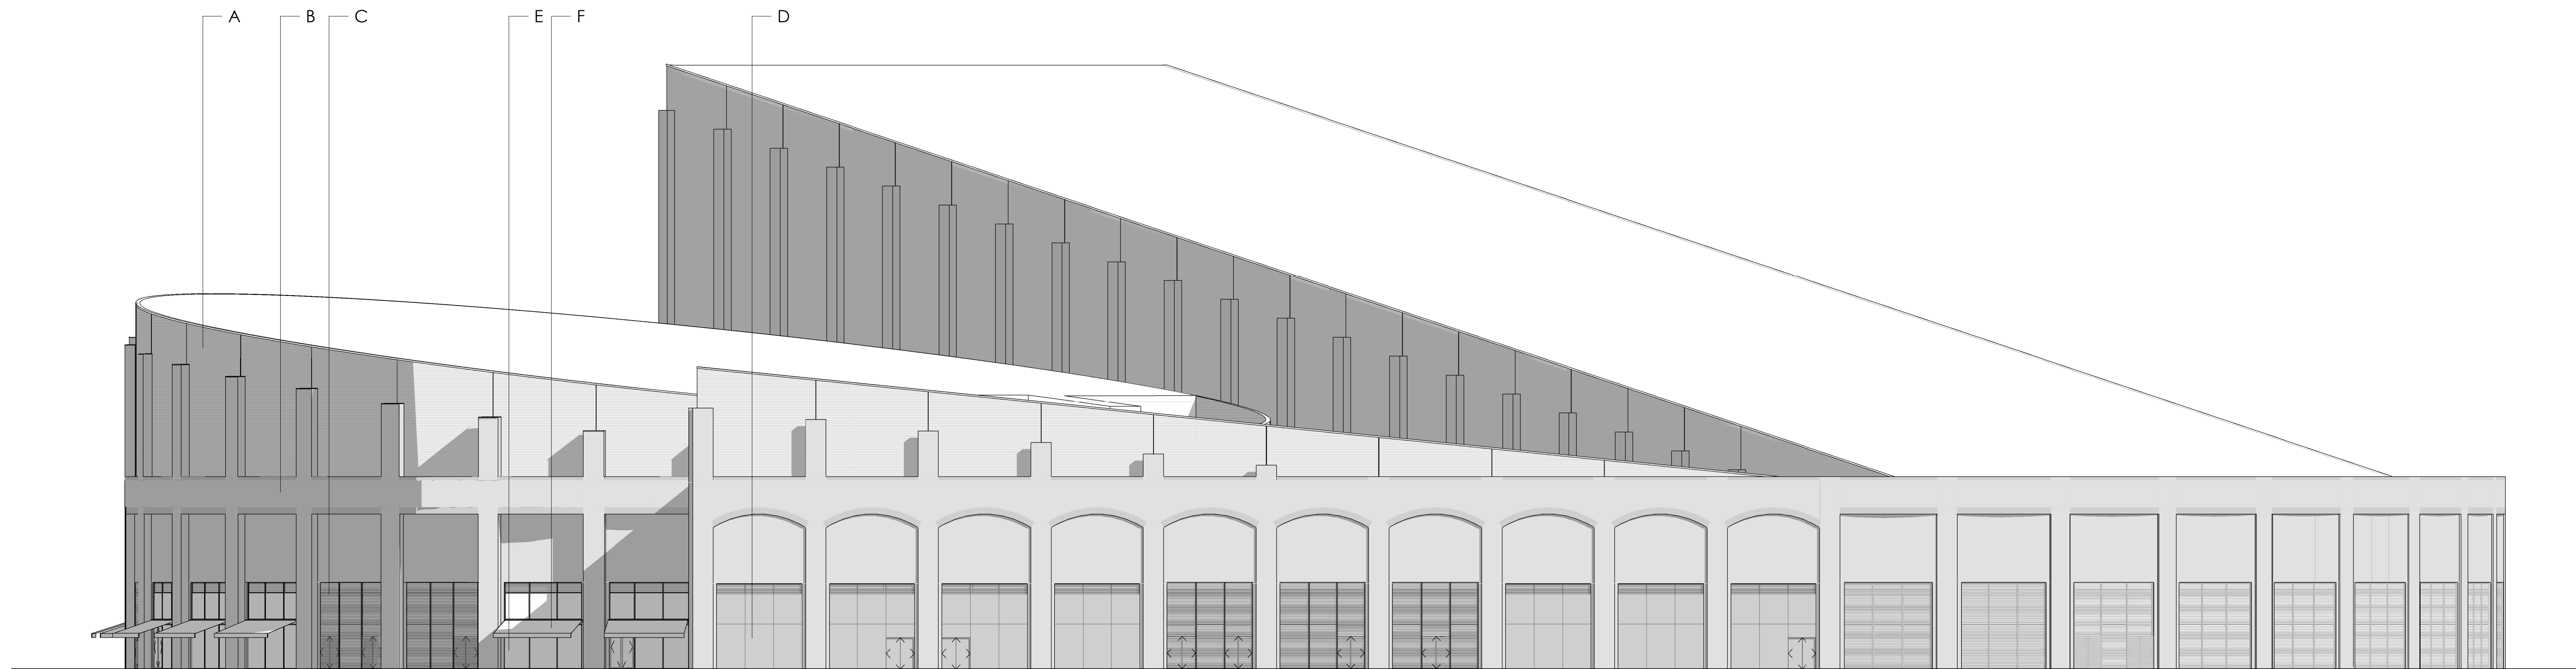

NORTH ELEVATION
1:200

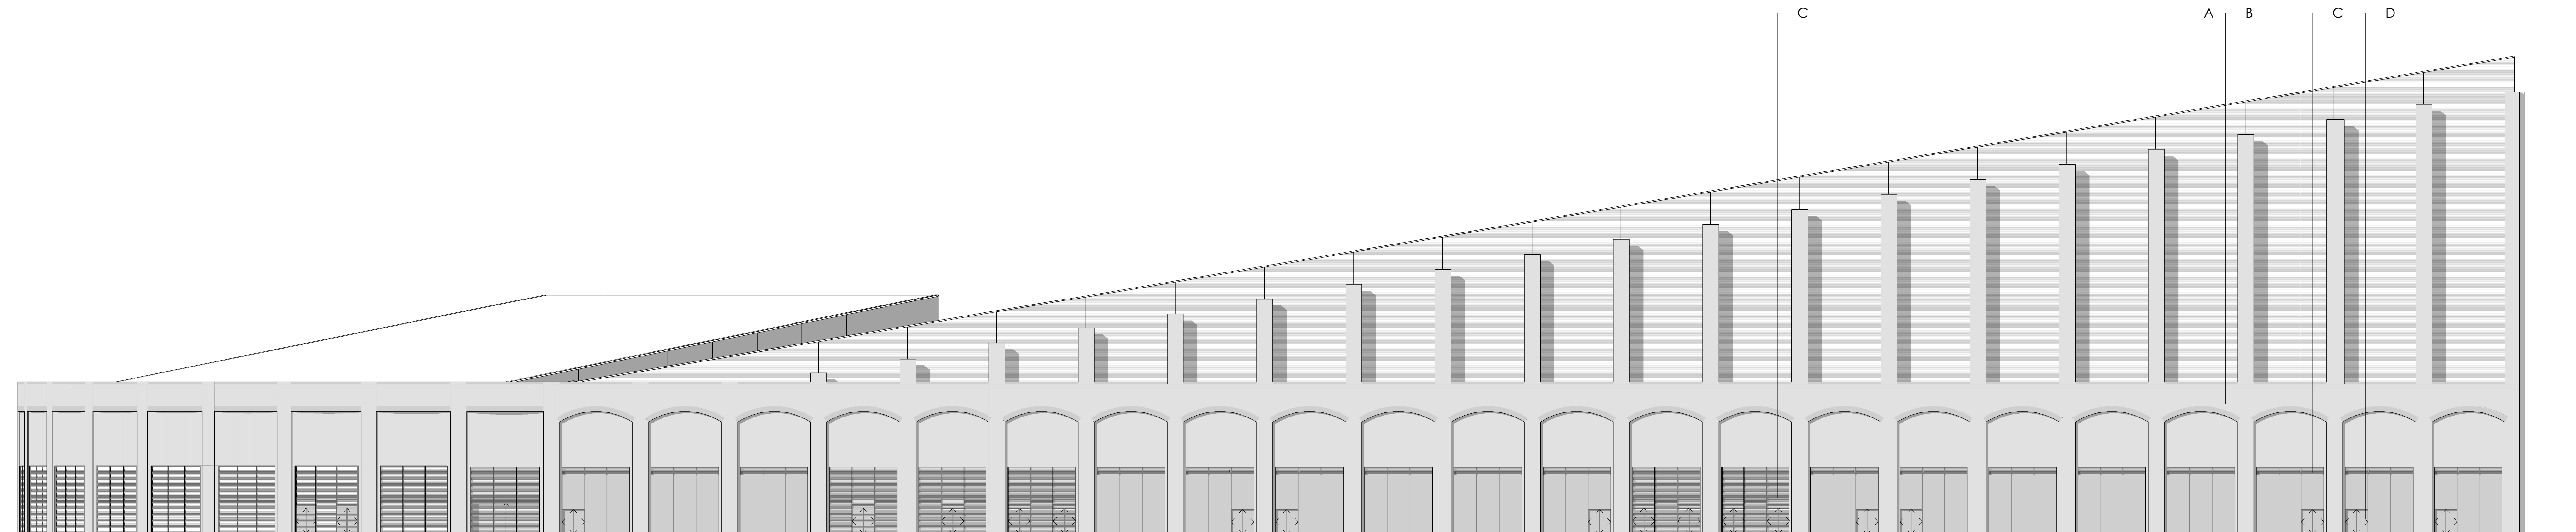

SOUTH WEST ELEVATION
1 : 200

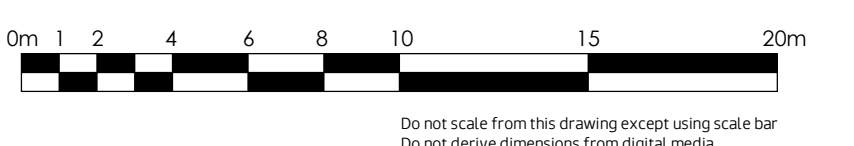[illegible]