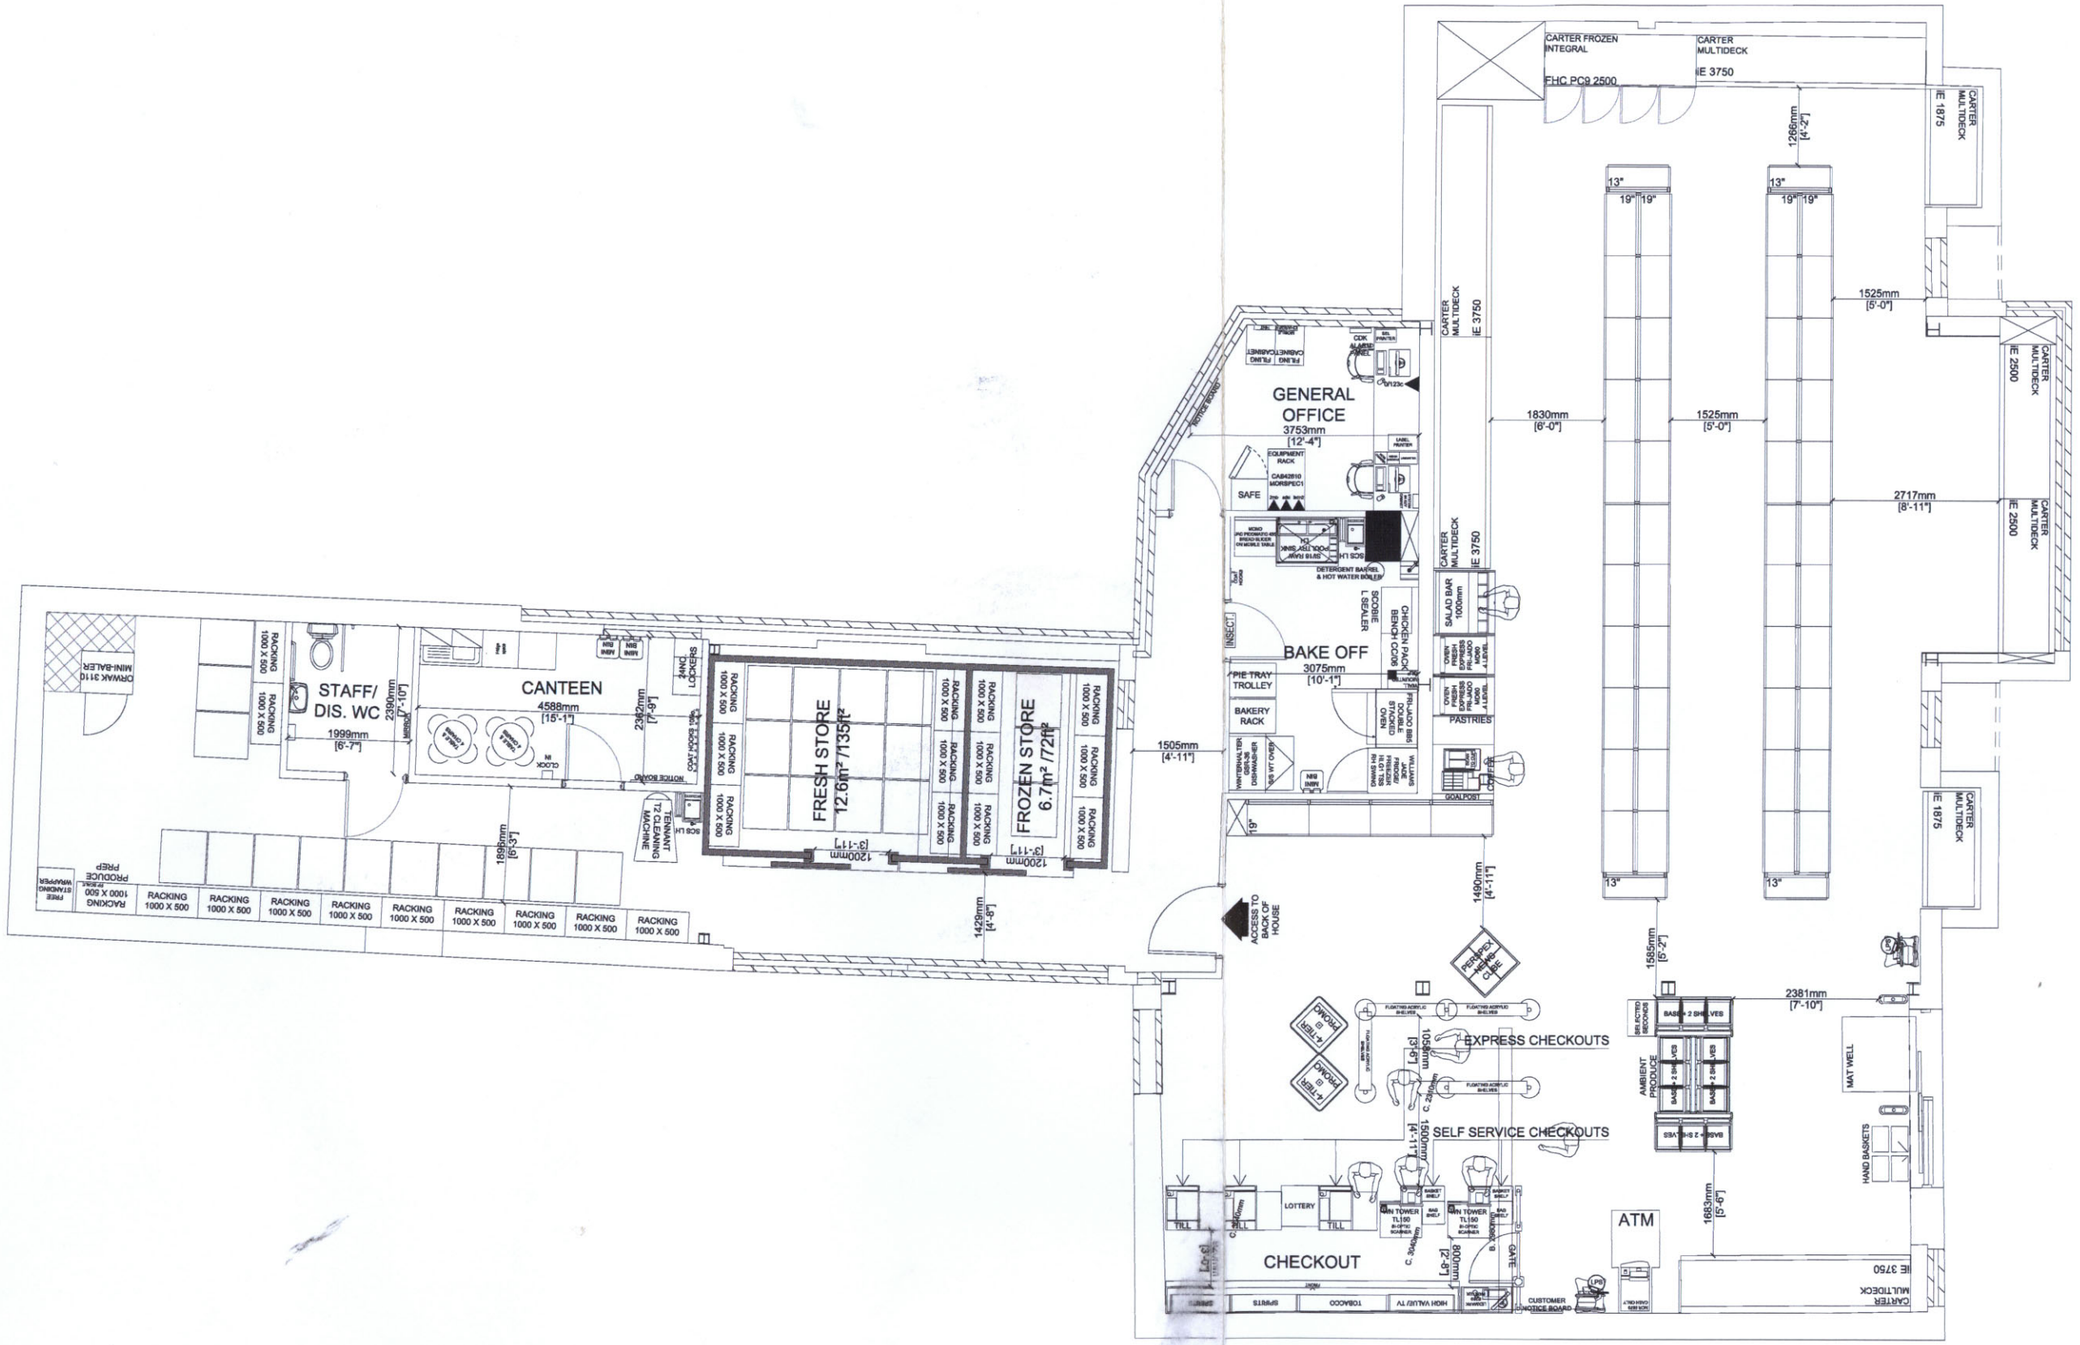

M local

Wm MORRISON SUPERMARKETS PLC
Property & Development Division
Hilmore House, Gain Lane,
Bradford, BD3 7DL
Tel: 0845 611 6000

Wroughton

3 Tuns, Devizes Road, Wroughton
Tel: tbc

PROJECT	C-Store	
DRAWING	Sales Floor Details	
RETAIL SALES AREA	2,312 SQ.FT.	
BY	DATE	SCALE
RT	12.06.13	1:100@A3
DRAWING No.	WRO/SK3/BWSL/001	